EXISTING

NEW

1 FIRST FLOOR PLAN
1/8" = 1'-0"

Preliminary design. Not for bidding or construction purposes.

RossDrulisCusenbery
ARCHITECTURE
18294
Sonoma Highway
Sonoma
CA 95476
TEL 707 996 8448
FAX 707 996 8542

COUNTY OF MARIN

MARIN HEALTH & HUMAN SERVICES
Health, Well-being & Safety

West Marin Service Center

100 6th STREET
POINT REYES STATION, CA
A.P. #119-198-18

Sheet Title
FIRST FLOOR PLAN

Scale: 1/8" = 1'-0"

Date: 02/04/2016

AW1
Drawing No.

1 SECOND FLOOR PLAN
1/8" = 1'-0"

Preliminary design. Not for bidding or construction purposes.

RossDrulisCusenbery
18294
Sonoma Highway
Sonoma
CA 95476
TEL 707 996 8448
FAX 707 996 8542
ARCHITECTURE

COUNTY OF MARIN

MARIN HEALTH & HUMAN SERVICES
Health, Well-being & Safety

West Marin Service Center

100 6th STREET
POINT REYES STATION, CA
A.P. #119-198-18

Sheet Title
SECOND FLOOR PLAN

Scale: **1/8" = 1'-0"**

Date: **02/04/2016**

AW2
Drawing No.

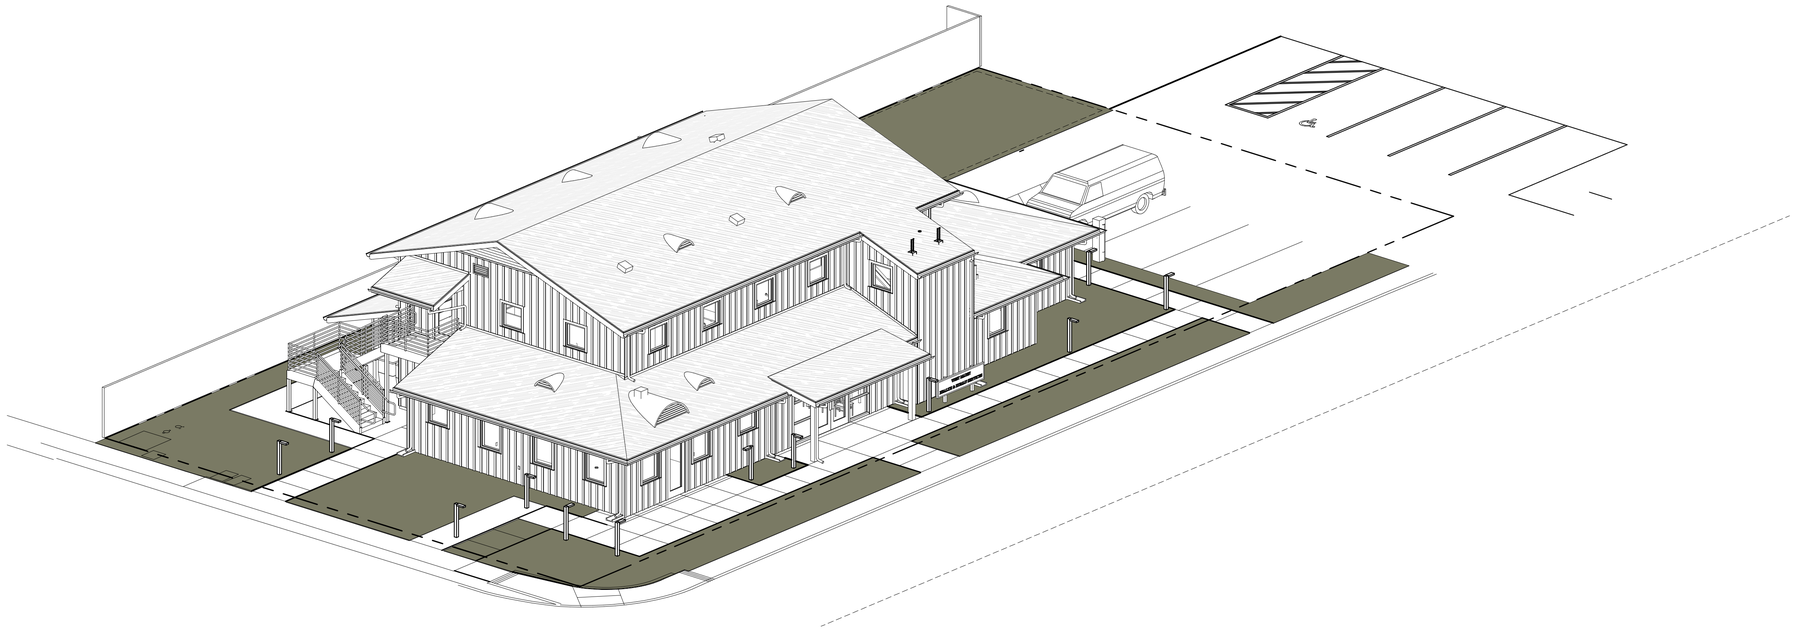

1 PRS- EXT- NEW- AERIAL NW- SD

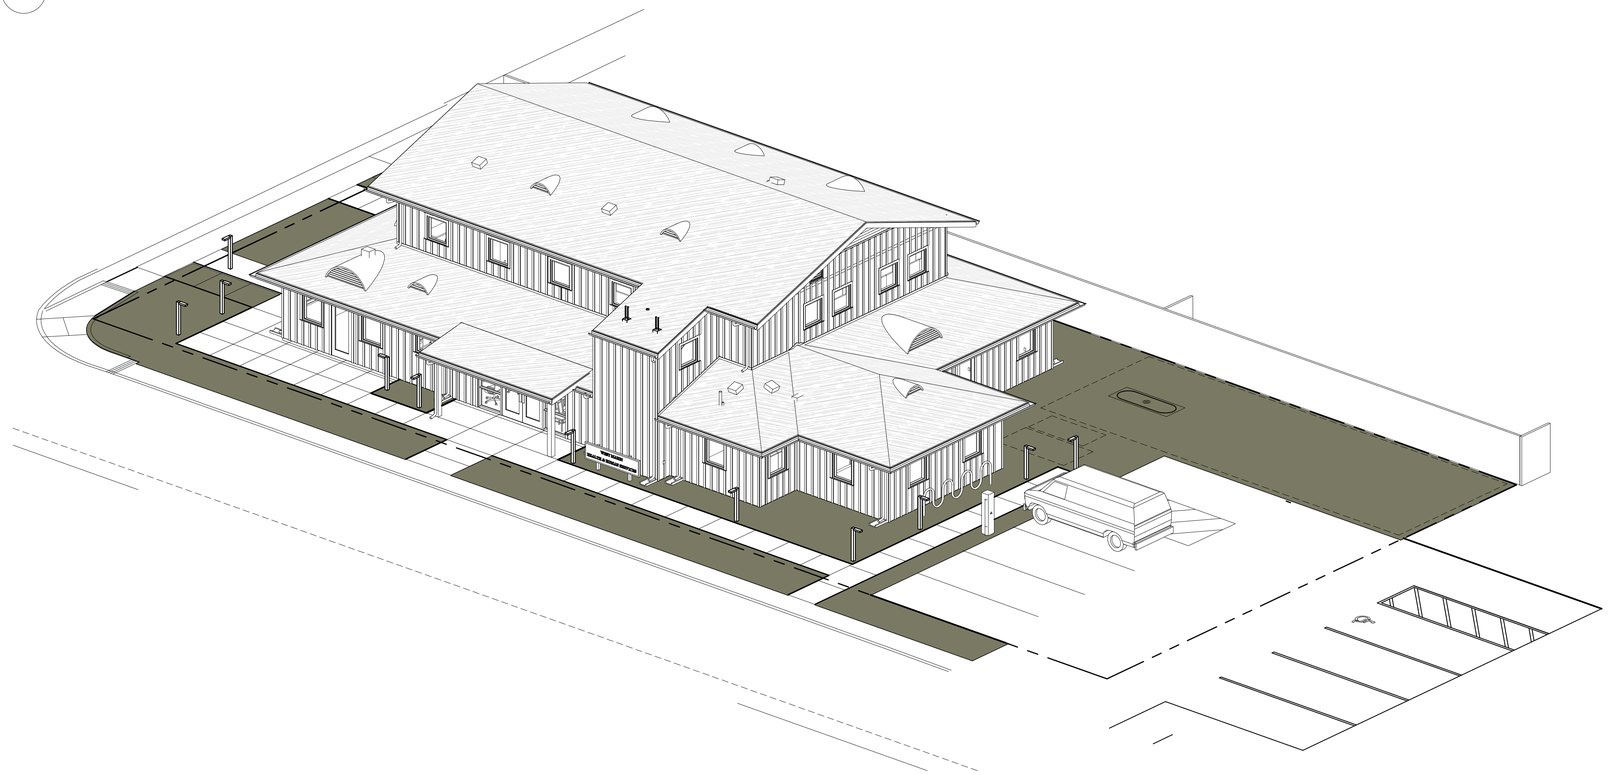

2 PRS- EXT- NEW AERIAL SW SD

RossDrulisCusenbery
18294
Sonoma Highway
Sonoma
CA 95476
TEL 707 996 8448
FAX 707 996 8542
ARCHITECTURE

West Marin Service Center
MARIN COUNTY

100 6th STREET
POINT REYES
STATION, CA
A.P. #119-198-18

REVISIONS

No.	Description	Date
1		
2		
3		
4		
5		
6		
7		
8		
9		
10		

Sheet Title

3D VIEWS

Drawn By Author | Checked By Checker

Scale:

Date:
09/16/2016

Project No. 2015110

A3.14
Drawing No.

If this drawing is not 24" x 36", it is a reduced print - scale accordingly.
All rights reserved. Material may not be reproduced in any form without permission from RossDrulisCusenbery Architecture, Inc.

10/3/2016 10:36:54 AM C:\Users\station60\Documents\West Marin Service Center_Central File_station60.rvt

1 PRS- EXT- NEW EYE LEVEL NW A3.13

2 PRS- EXT- NEW EYE LEVEL SW A3.13

RossDrulisCusenbery

18294
Sonoma Highway
Sonoma
CA 95476

TEL 707 996 8448
FAX 707 996 8542

ARCHITECTURE

West Marin Service Center
MARIN COUNTY

100 6th STREET
POINT REYES
STATION, CA
A.P. #119-198-18

REVISIONS

No.	Description	Date
1		
2		
3		
4		
5		
6		
7		
8		
9		
10		

Sheet Title

3D PERSPECTIVES

Drawn By Author Checked By Checker

Scale:

Date:
09/16/2016

Project No. 2015110

A3.15
Drawing No.

If this drawing is not 24" x 36", it is a reduced print - scale accordingly.
All rights reserved. Material may not be reproduced in any form without permission from RossDrulisCusenbery Architecture, Inc.

10/3/2016 10:37:02 AM C:\Users\station90\Documents\West Marin Service Center_Central File_station90.rvt