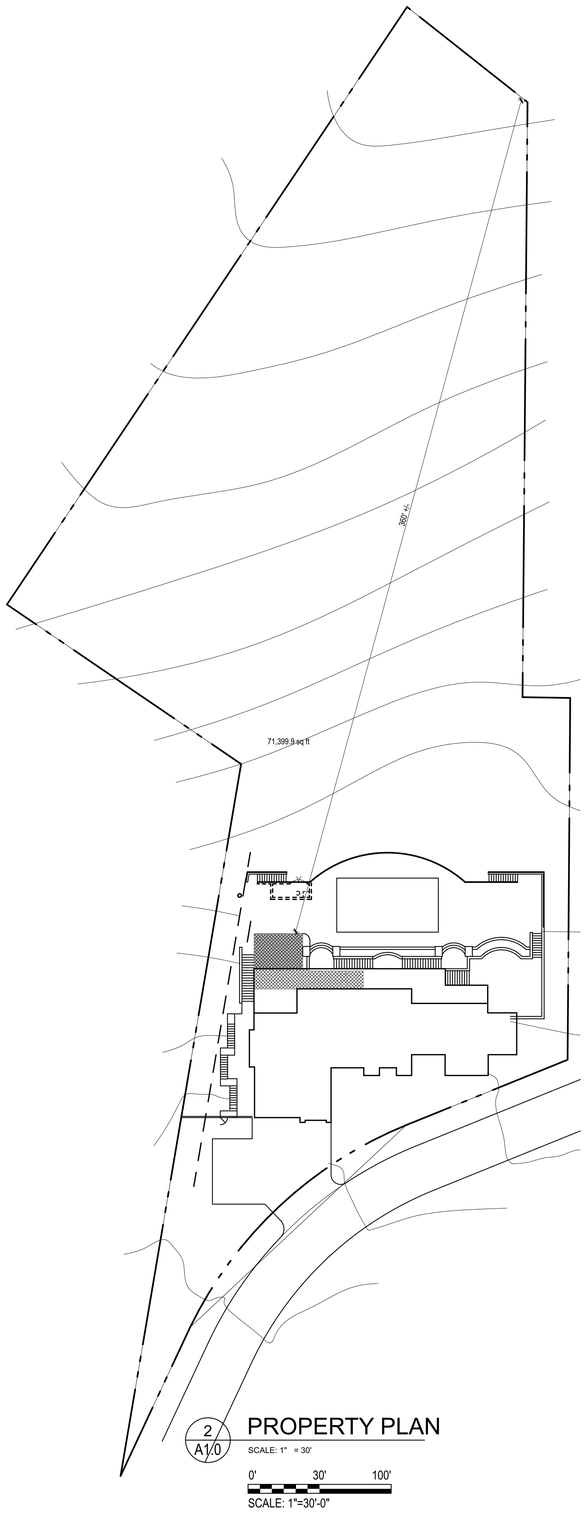

2 A1.0 PROPERTY PLAN

SCALE: 1" = 30'

0' 30' 100'

SCALE: 1"=30'-0"

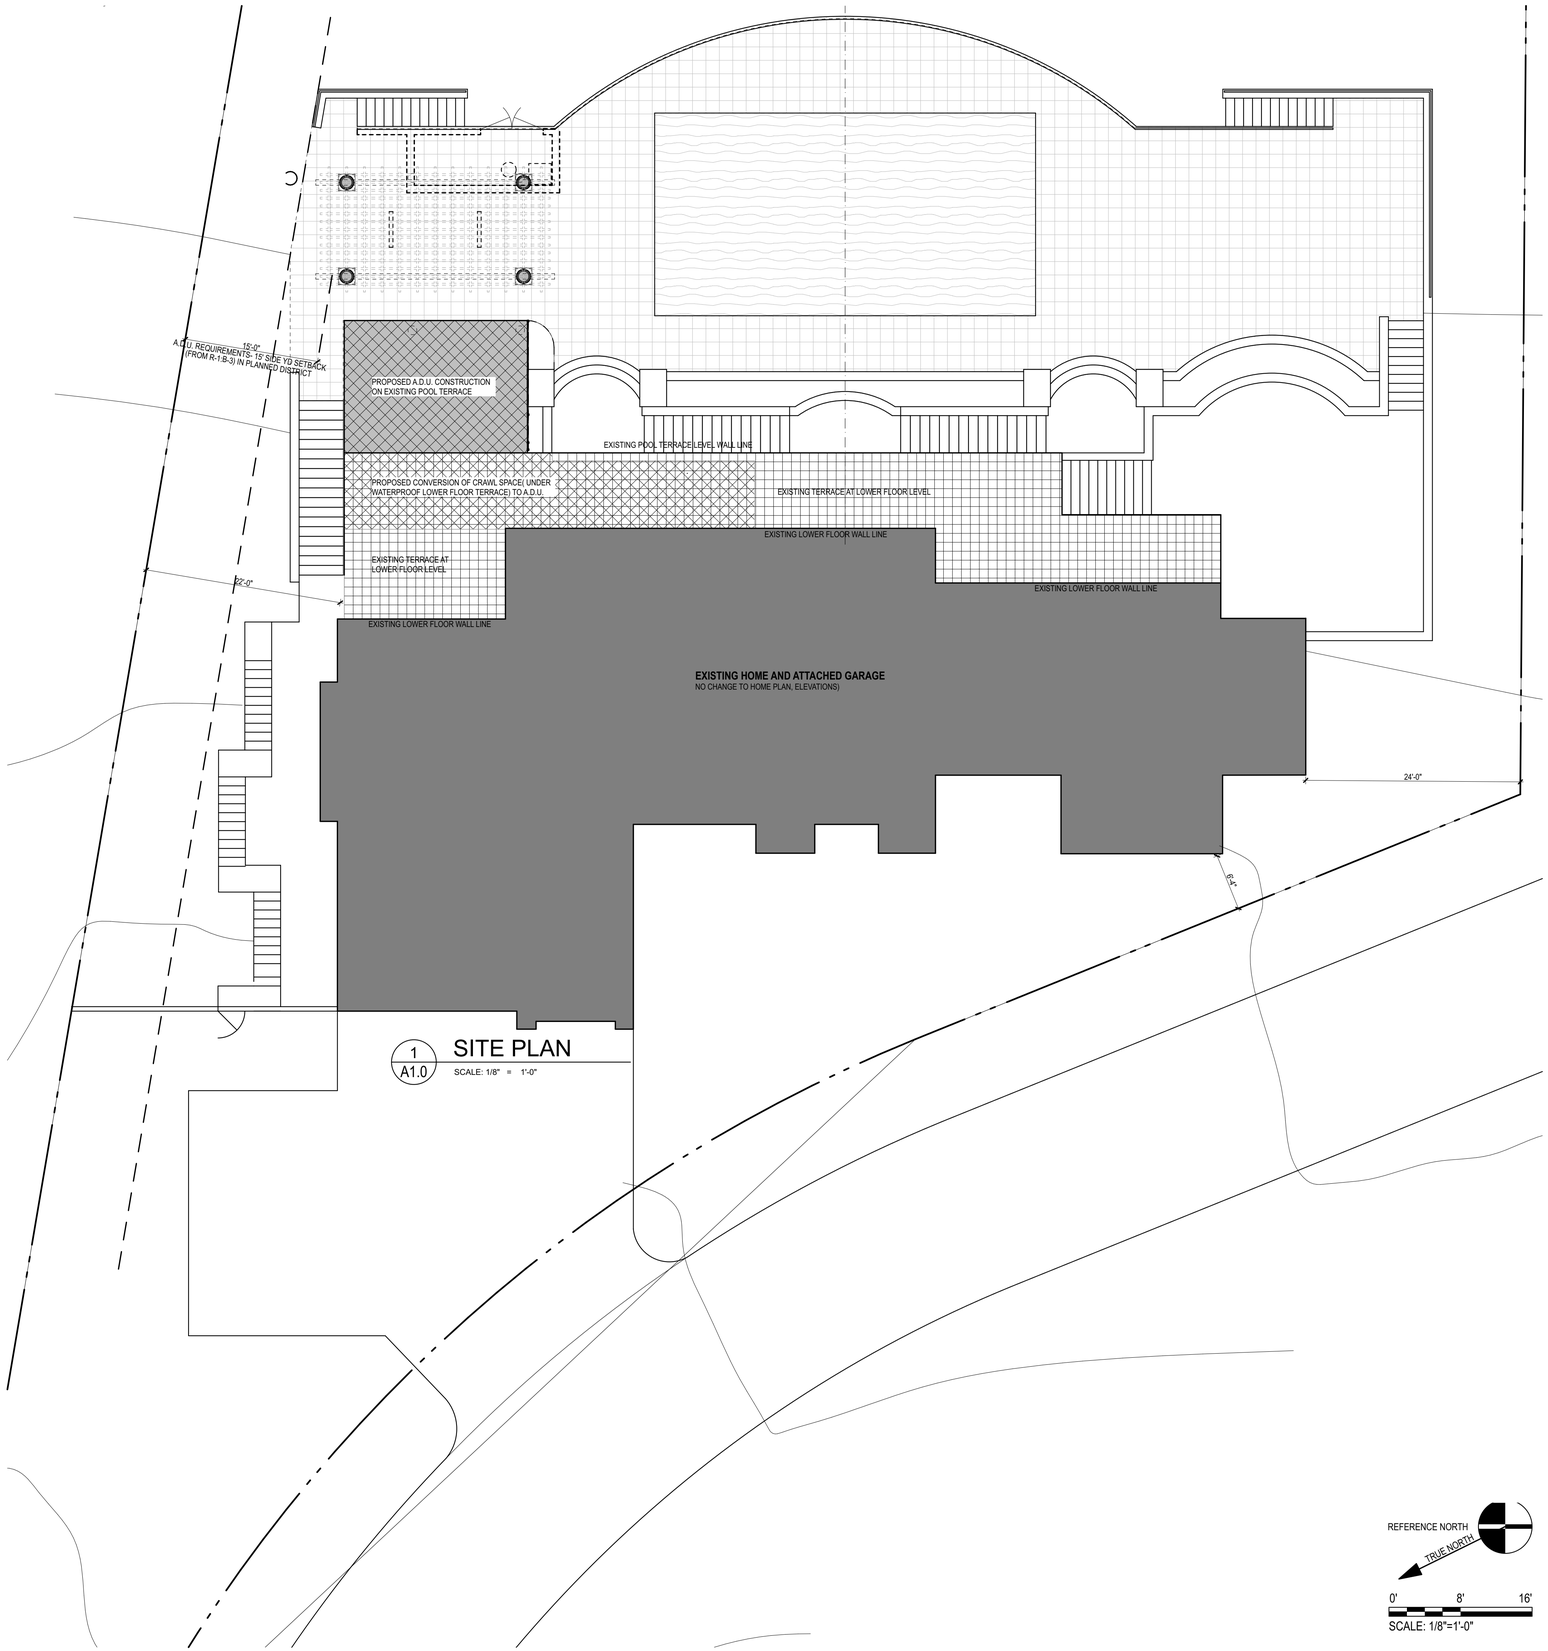

1 A1.0 SITE PLAN

SCALE: 1/8" = 1'-0"

REFERENCE NORTH

TRUE NORTH

0' 8' 16'

SCALE: 1/8"=1'-0"

POLSKY PERLSTEIN ARCHITECTS
4698 Magnolia Avenue
Larkspur CA 94939
Phone 415 927 1135
Fax 415 927 1667
www.polskyarchitects.com

KROEKER RESIDENCE

22 SKY ROAD
MILL VALLEY CA
AP# 034-430-08

LICENSED ARCHITECT
MARC LEWIS POLSKY
NO. C 14125
REN. 7-31-21
STATE OF CALIFORNIA

DATE	Δ	DESCRIPTION	BY
7 DEC 2020		A.D.U. PERMIT SUBMITTAL	RP

ALL DRAWINGS AND WRITTEN MATERIAL APPEARING HEREIN CONSTITUTE THE ORIGINAL AND UN-PUBLISHED WORK OF POLSKY PERLSTEIN ARCHITECTS AND MAY NOT BE DUPLICATED, USED OR DISCLOSED WITHOUT THE EXPRESS WRITTEN CONSENT OF POLSKY PERLSTEIN ARCHITECTS.

© 2020 POLSKY PERLSTEIN ARCHITECTS

PRINT DATE	12/8/20
DRAWN	RP
JOB #	2047
SCALE	NOTED

SITE PLAN

SHEET

A1.0