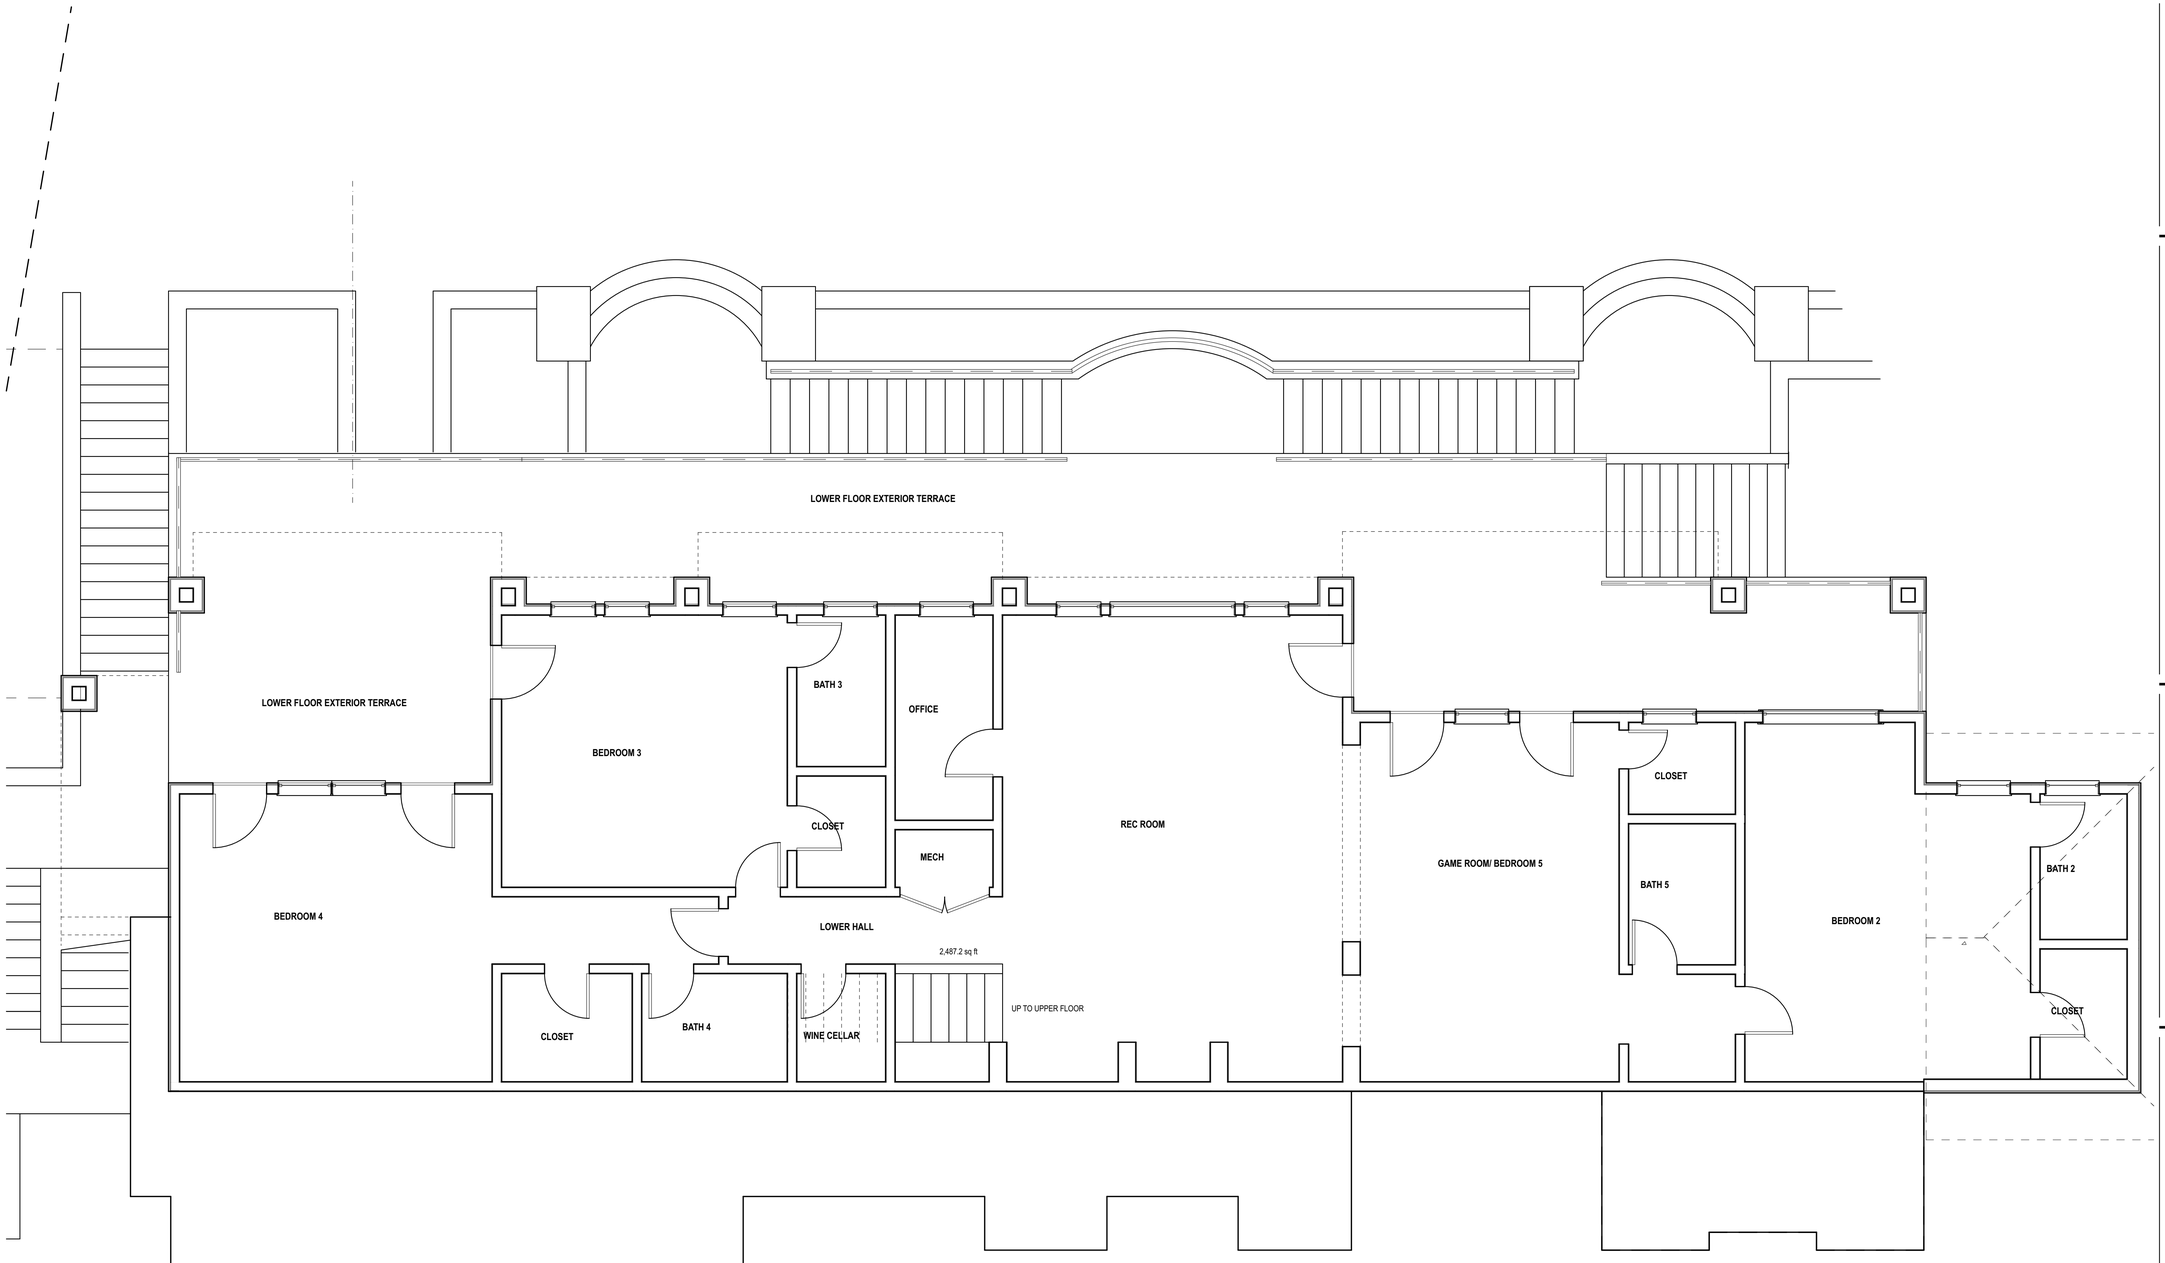

1 / A1.2 EXISTING LOWER FLOOR PLAN

SCALE: 1/4" = 1'-0"

WALL LEGEND

- EXISTING WALL TO REMAIN - NO MODIFICATIONS
- EXISTING WALL- (N) ADDED SHEAR
- EXISTING WALL TO BE MODIFIED FOR NEW OPENING
- EXISTING WALL TO BE DEMOLISHED
- NEW WALL

REFERENCE NORTH

TRUE NORTH

0' 4' 8'

SCALE: 1/4"=1'-0"

POLSKY PERLSTEIN ARCHITECTS
4698 Magnolia Avenue
Larkspur, CA 94939
Phone 415 927 1135
Fax 415 927 1667
www.polskyarchitects.com

KROEKER RESIDENCE

22 SKY ROAD
MILL VALLEY CA
AP# 034-430-08

LICENSED ARCHITECT
ANGELA LEWIS POLSKY
NO. C 14125
REN. 7-31-21
STATE OF CALIFORNIA

DATE	Δ	DESCRIPTION	BY
7 DEC 2020	A	A.D.U. PERMIT SUBMITTAL	RP

ALL DRAWINGS AND WRITTEN MATERIAL APPEARING HEREIN CONSTITUTE THE ORIGINAL AND UN-PUBLISHED WORK OF POLSKY PERLSTEIN ARCHITECTS AND MAY NOT BE DUPLICATED, USED OR DISCLOSED WITHOUT THE EXPRESS WRITTEN CONSENT OF POLSKY PERLSTEIN ARCHITECTS
© 2020 POLSKY PERLSTEIN ARCHITECTS

PRINT DATE	12/8/20
DRAWN	RP
JOB #	2047
SCALE	NOTED

EXISTING LOWER FLOOR PLAN

SHEET

A1.2