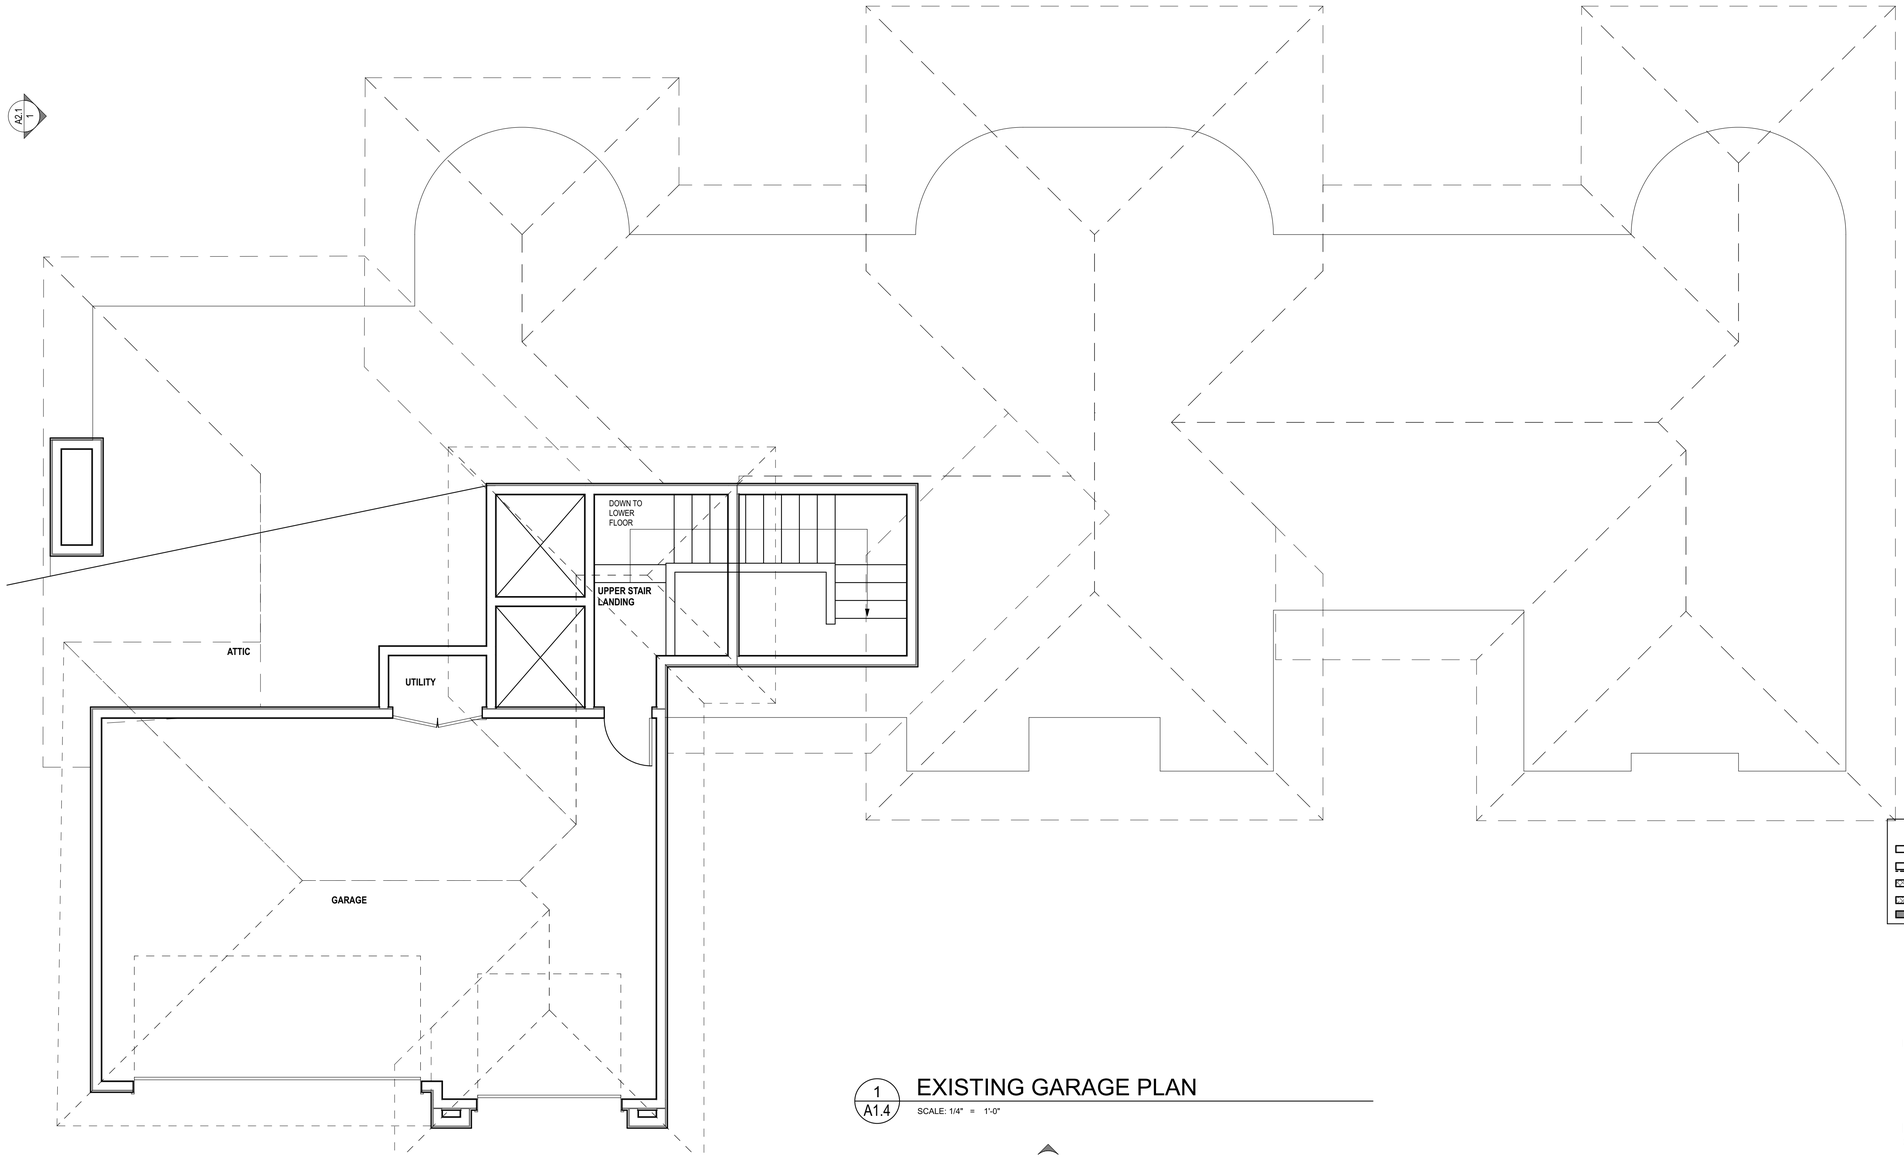

1 / A1.4 EXISTING GARAGE PLAN

SCALE: 1/4" = 1'-0"

WALL LEGEND

- EXISTING WALL TO REMAIN - NO MODIFICATIONS
- EXISTING WALL- (N) ADDED SHEAR
- EXISTING WALL TO BE MODIFIED FOR NEW OPENING
- EXISTING WALL TO BE DEMOLISHED
- NEW WALL

REFERENCE NORTH

TRUE NORTH

0' 4' 8'

SCALE: 1/4"=1'-0"

POLSKY PERLSTEIN ARCHITECTS

4698 Magnolia Avenue
Larkspur, CA 94939
Phone 415 927 1135
Fax 415 927 1667
www.polskyarchitects.com

KROEKER RESIDENCE

22 SKY ROAD
MILL VALLEY CA
AP# 034-430-08

LICENSED ARCHITECT
JAMES LEWIS POLSKY
NO. C 14125
REN. 7-31-21
STATE OF CALIFORNIA

DATE	Δ	DESCRIPTION	BY
7 DEC 2020		A.D.U. PERMIT SUBMITTAL	RP

ALL DRAWINGS AND WRITTEN MATERIAL APPEARING HEREIN CONSTITUTE THE ORIGINAL AND UNPUBLISHED WORK OF POLSKY PERLSTEIN ARCHITECTS AND MAY NOT BE DUPLICATED, USED OR DISCLOSED WITHOUT THE EXPRESS WRITTEN CONSENT OF POLSKY PERLSTEIN ARCHITECTS

© 2020 POLSKY PERLSTEIN ARCHITECTS

PRINT DATE	12/8/20
DRAWN	RP
JOB #	2047
SCALE	NOTED

EXISTING GARAGE PLAN

SHEET

A1.4