RECEIVED

OCT 31 2019

COUNTY OF MARIN
COMMUNITY DEVELOPMENT AGENCY
PLANNING DIVISION

PANDA EXPRESS

STORE #1001
100 DONAHUE ST.
SAUSALITO, CA 94965

JONES SIGN
Your Vision. Accomplished.
WWW.JONESSIGN.COM

JOB #: 246039-R0
DATE: 10.11.2019
DESIGNER: J MILLER
SALES REP:
PROJ MGR: L. Sayles

REV.	DATE	BY	DESCRIPTION
1	00.00.00	XX	XXXX
2	00.00.00	XX	XXXX
CLIENT APPROVAL DATE

LANDLORD APPROVAL DATE

QC QC APPROVED By rdory at 9:49 am, Oct 15

PANDA EXPRESS

PANDA EXPRESS - 1001
100 DONAHUE ST.
SAUSALITO, CA 94965

DESIGN PHASE: CONCEPTUAL

SHEET NUMBER
1.0

This is an original, unpublished drawing by Jones Sign Co., Inc. It is for your personal use in conjunction with a project being planned for you by JONES SIGN. It is not to be shown to anyone outside of your organization, nor is it to be used, reproduced, copied or exhibited in any fashion. Use of this design or the salient elements of this design in any sign done by any other company, without the express written permission of JONES SIGN, is forbidden by law and carries a civil forfeiture of up to 25% of the purchase price of the sign. JONES SIGN will endeavor to closely match colors, including PMS, where specified. We cannot guarantee exact matches due to varying compatibility of surface materials and paints used. All sizes and dimensions are illustrated for client's conception of project and are not to be understood as being exact size or exact scale.

PANDA EXPRESS

SITEPLAN

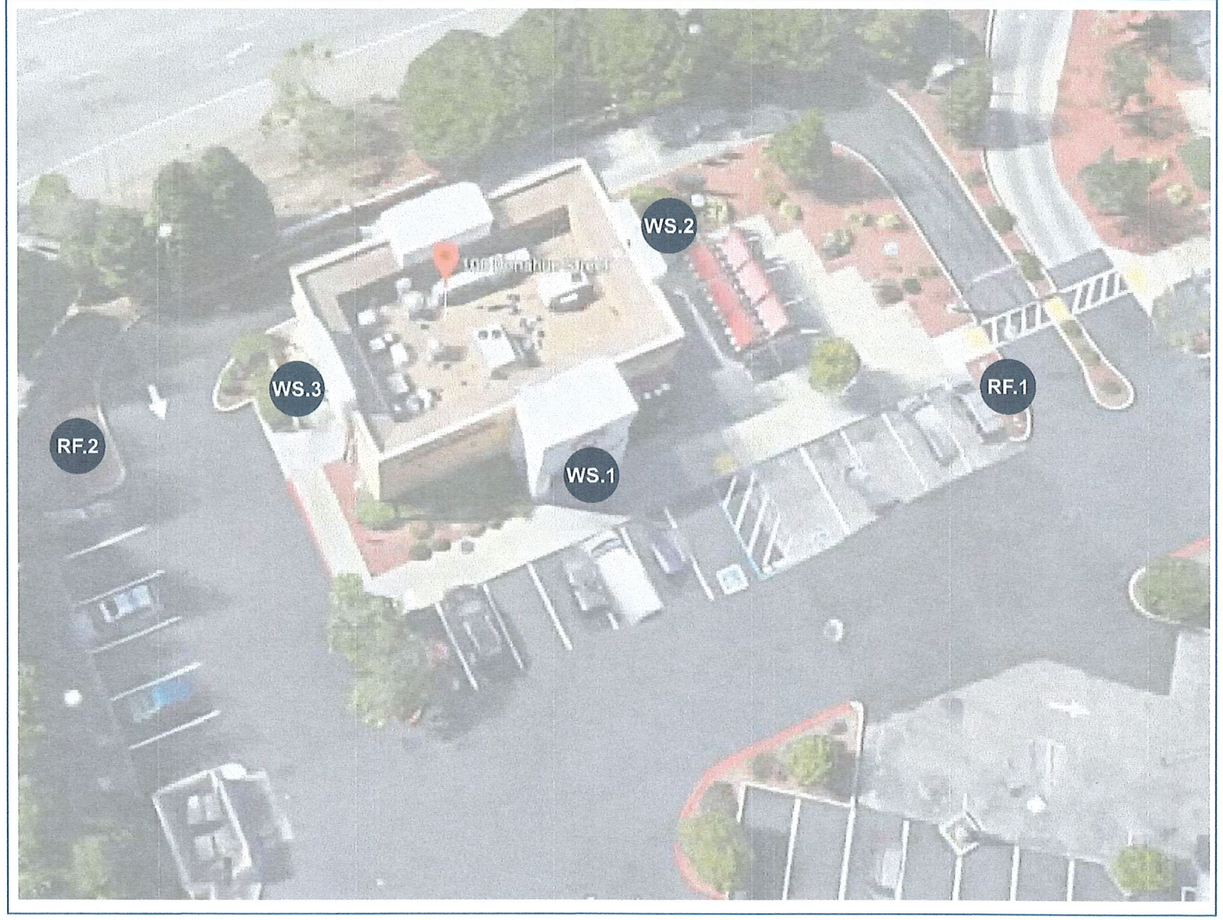

N.T.S.

WORK SCOPE

- WS.1 FACE LIT LOGO (QTY 1)
- WS.2 FACE LIT LOGO (QTY 1)
- WS.3 FACE LIT LOGO (QTY 1)
- RF.1 DF DIRECTIONAL REFACE (QTY 1)
- RF.2 DF DIRECTIONAL REFACE (QTY 1)

JONES SIGN
Your Vision. Accomplished.
WWW.JONESSIGN.COM

JOB #: 246039-R0
DATE: 10.11.2019
DESIGNER: J MILLER
SALES REP:
PROJ MGR: L. Sayles

REV.	DATE	BY	DESCRIPTION
1	00.00.00	XX	XXXX
2	00.00.00	XX	XXXX
CLIENT APPROVAL DATE

LANDLORD APPROVAL DATE

QC QC APPROVED By mtory at 9:43 am, Oct 15

PANDA EXPRESS

PANDA EXPRESS - 1001
100 DONAHUE ST.
SAUSALITO, CA 94965

DESIGN PHASE: CONCEPTUAL

SHEET NUMBER
2.0

This is an original, unpublished drawing by Jones Sign Co., Inc. It is for your personal use in conjunction with a project being planned for you by JONES SIGN. It is not to be shown to anyone outside of your organization, nor is it to be used, reproduced, copied or exhibited in any fashion. Use of this design or the salient elements of this design in any sign done by any other company, without the express written permission of JONES SIGN, is forbidden by law and carries a civil forfeiture of up to 25% of the purchase price of the sign. JONES SIGN will endeavor to closely match colors, including PMS, where specified. We cannot guarantee exact matches due to varying compatibility of surface materials and paints used. All sizes and dimensions are illustrated for client's conception of project and are not to be understood as being exact size or exact scale.

WS.1 FACE LIT LOCK-UP (Qty 1)

EXISTING SQUARE FOOTAGE: 25
PROPOSED SQUARE FOOTAGE - 25
TOTAL ALLOWED SQUARE FOOTAGE: 39 sq ft total for facade (75% of facade length which is 52'-2")

FRONT EXISTING ELEVATION
SCALE: NTS

LETTERS TO BE REMOVED AND NOT REPLACED

FRONT PROPOSED ELEVATION
SCALE: NTS

JONES SIGN
Your Vision. Accomplished.
WWW.JONESSIGN.COM

JOB #: 246039-R0
DATE: 10.11.2019
DESIGNER: J MILLER
SALES REP:
PROJ MGR: L. Sayles

REV.	DATE	BY	DESCRIPTION
1	00.00.00	XX	XXXX
2	00.00.00	XX	XXXX
CLIENT APPROVAL DATE

LANDLORD APPROVAL DATE

QC APPROVED By mtroy at 9:48 am, Oct 15

PANDA EXPRESS

PANDA EXPRESS - 1001
100 DONAHUE ST.
SAUSALITO, CA 94965

DESIGN PHASE: CONCEPTUAL

SHEET NUMBER
3.0

This is an original, unpublished drawing by Jones Sign Co., Inc. It is for your personal use in conjunction with a project being planned for you by JONES SIGN. It is not to be shown to anyone outside of your organization, nor is it to be used, reproduced, copied or exhibited in any fashion. Use of this design or the salient elements of this design in any sign done by any other company, without the express written permission of JONES SIGN, is forbidden by law and carries a civil forfeiture of up to 25% of the purchase price of the sign. JONES SIGN will endeavor to closely match colors, including PMS, where specified. We cannot guarantee exact matches due to varying compatibility of surface materials and paints used. All sizes and dimensions are illustrated for client's conception of project and are not to be understood as being exact size or exact scale.

WS.2 FACE LIT LOCK-UP (Qty 1)

EXISTING SQUARE FOOTAGE: 25
PROPOSED SQUARE FOOTAGE - 25
TOTAL ALLOWED SQUARE FOOTAGE: 26.4 sq ft total for facade (75% of facade length which is 35'-3")

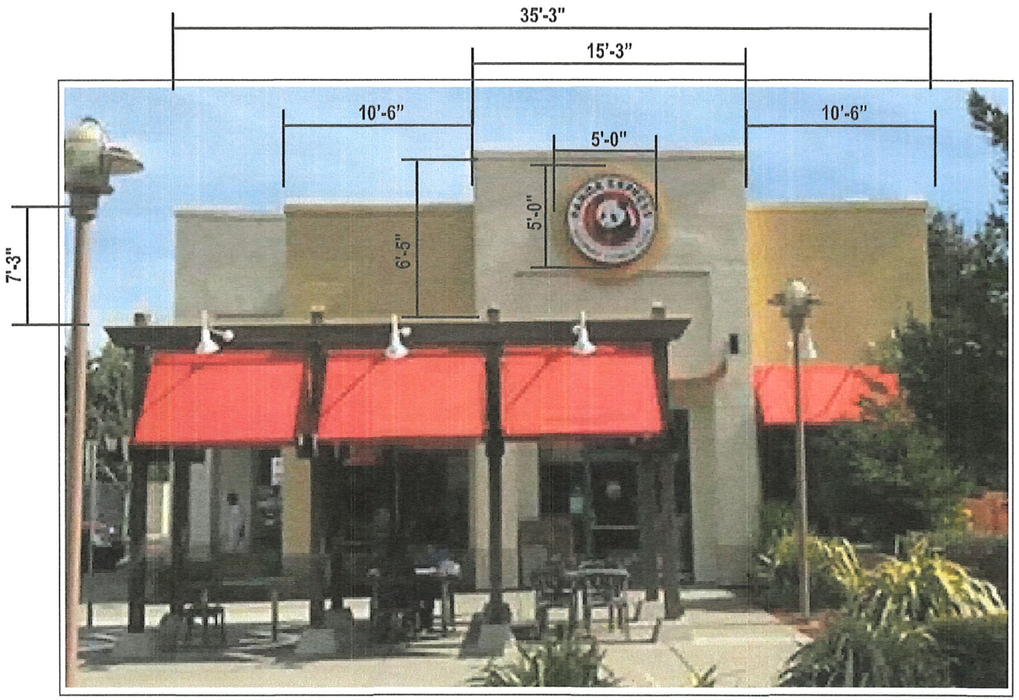

SIDE EXISTING ELEVATION
SCALE: NTS

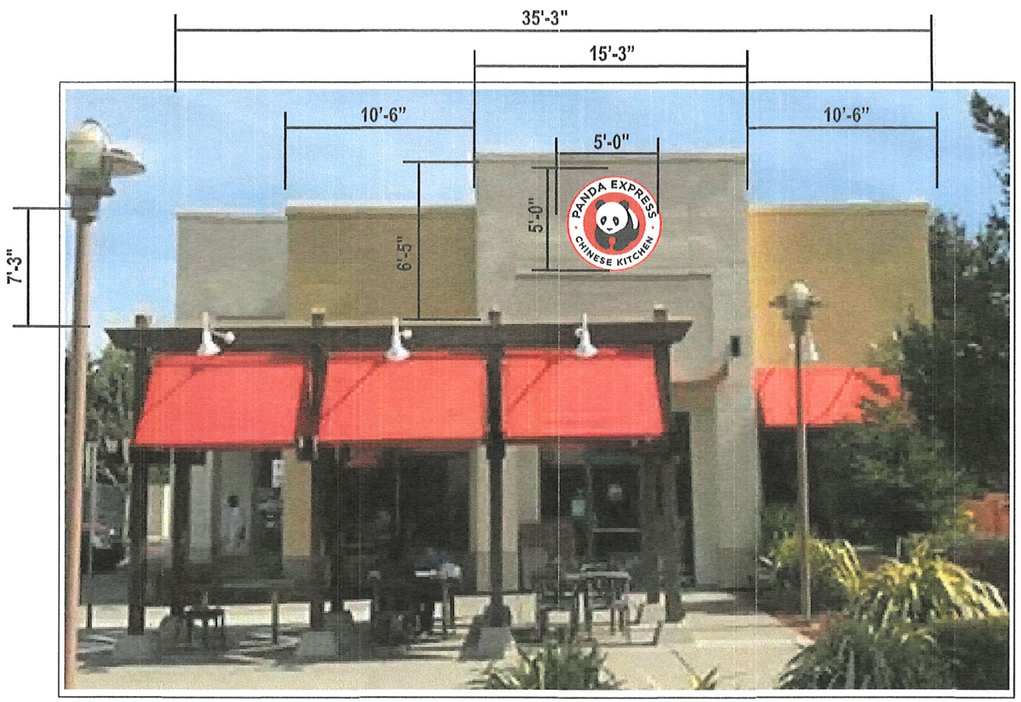

SIDE PROPOSED ELEVATION
SCALE: NTS

JONES SIGN
Your Vision. Accomplished.
WWW.JONESSIGN.COM

JOB #: 246039-R0
DATE: 10.11.2019
DESIGNER: J MILLER
SALES REP:
PROJ MGR: L. Sayles

REV.	DATE	BY	DESCRIPTION
1	00.00.00	XX	XXXX
2	00.00.00	XX	XXXX
CLIENT APPROVAL DATE
LANDLORD APPROVAL DATE
QC QC APPROVED By mtroy at 9:49 am, Oct 15

PANDA EXPRESS

PANDA EXPRESS - 1001
100 DONAHUE ST.
SAUSALITO, CA 94965

DESIGN PHASE: CONCEPTUAL

SHEET NUMBER
4.0

This is an original, unpublished drawing by Jones Sign Co., Inc. It is for your personal use in conjunction with a project being planned for you by JONES SIGN. It is not to be shown to anyone outside of your organization, nor is it to be used, reproduced, copied or exhibited in any fashion. Use of this design or the salient elements of this design in any sign done by any other company, without the express written permission of JONES SIGN, is forbidden by law and carries a civil forfeiture of up to 25% of the purchase price of the sign. JONES SIGN will endeavor to closely match colors, including PMS, where specified. We cannot guarantee exact matches due to varying compatibility of surface materials and paints used. All sizes and dimensions are illustrated for client's conception of project and are not to be understood as being exact size or exact scale.

WS.3 FACE LIT LOCK-UP (Qty 1)

EXISTING SQUARE FOOTAGE: 25
PROPOSED SQUARE FOOTAGE - 25
TOTAL ALLOWED SQUARE FOOTAGE: 26.4 sq ft total for facade (75% of facade length which is 35'-3")

SIDE EXISTING ELEVATION
SCALE: NTS

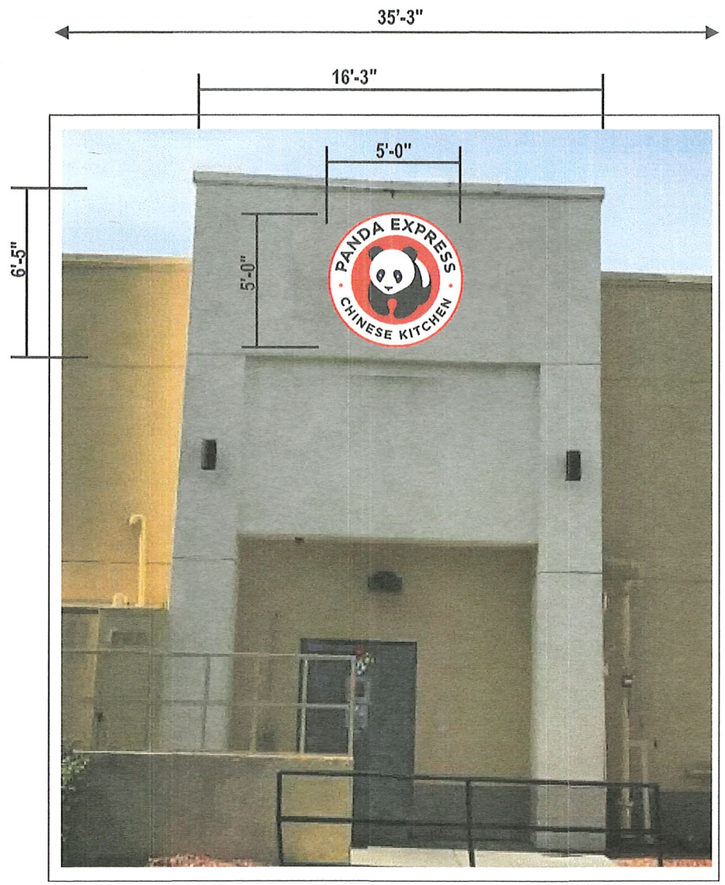

SIDE PROPOSED ELEVATION
SCALE: NTS

JONES SIGN
Your Vision. Accomplished.
WWW.JONESSIGN.COM

JOB #: 246039-R0
DATE: 10.11.2019
DESIGNER: J MILLER
SALES REP:
PROJ MGR: L. Sayles

REV.	DATE	BY	DESCRIPTION
1	00.00.00	XX	XXXX
2	00.00.00	XX	XXXX
CLIENT APPROVAL DATE
LANDLORD APPROVAL DATE
QC QC APPROVED By mbuy at 9:40 am, Oct 15

PANDA EXPRESS

PANDA EXPRESS - 1001
100 DONAHUE ST.
SAUSALITO, CA 94965

DESIGN PHASE: CONCEPTUAL

SHEET NUMBER
5.0

This is an original, unpublished drawing by Jones Sign Co., Inc. It is for your personal use in conjunction with a project being planned for you by JONES SIGN. It is not to be shown to anyone outside of your organization, nor is it to be used, reproduced, copied or exhibited in any fashion. Use of this design or the salient elements of this design in any sign done by any other company, without the express written permission of JONES SIGN, is forbidden by law and carries a civil forfeiture of up to 25% of the purchase price of the sign. JONES SIGN will endeavor to closely match colors, including PMS, where specified. We cannot guarantee exact matches due to varying compatibility of surface materials and paints used. All sizes and dimensions are illustrated for client's conception of project and are not to be understood as being exact size or exact scale.

WS.1 FACE LIT LOCK-UP (Qty 1) - 4'-0" & OVER LOCK-UP

EXISTING SQUARE FOOTAGE: 25
PROPOSED SQUARE FOOTAGE - 25
TOTAL ALLOWED SQUARE FOOTAGE: 39 sq ft total for facade (75% of facade length which is 52'-2")

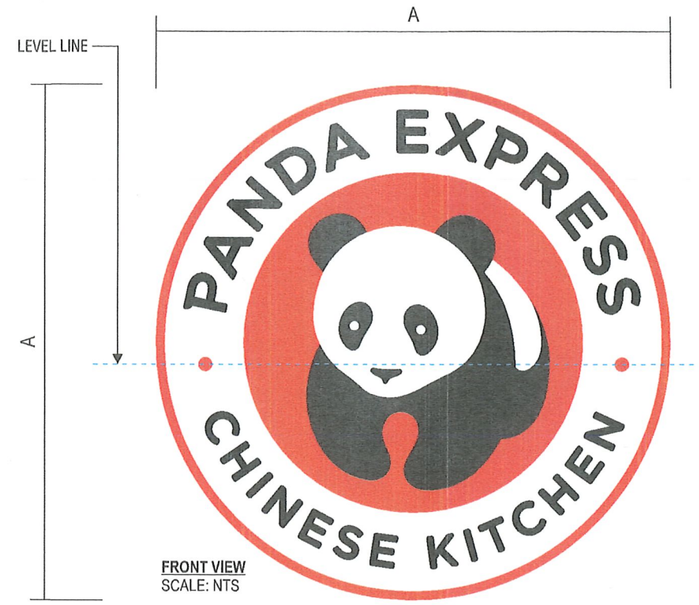

FRONT VIEW
SCALE: NTS

A LOGO	B LOGO DEPTH	SQ. FT.
60"	3"	25.0

SPECIFICATIONS:

FACE MATERIALS:
1. WHITE LEXAN FACE
2. 1ST SURFACE DECORATED TRANSLUCENT VINYL IN PROJECT COLORS
3. ALUMINUM RETAINER, FACE PTD. P-2, RETURNS PTD. P-1.
   (RETAINER FACE TO HAVE MINIMUM OVERLAP NEEDED TO CONTAIN LOGO FACE)

RETURNS:
1. .090" ALUMINUM RETURNS PAINTED P-1 - SATIN FINISH
   (INTERIOR PAINTED ULTRA WHITE - MIN. 85 BRIGHTNESS)

BACKS:
1. ACM BACKS

FRAMING:
1. 1" X 1" X 1/8" ALUMINUM WELDED TO RETURNS

ILLUMINATION:
1. COLD WHITE LED ILLUMINATION (AA LED, EXO LS-MZ0612CW)
2. AA LED OR SIMILAR UL APPROVED LED DRIVER

MOUNTING SPEC.
1. 3/8"-16 X 12" LONG THREADED ROD W/ NUTS & WASHERS

COLORS/FINISHES

	L-1	WHITE LEXAN
	P-1	PTD. TO MATCH PMS BLACK 7C
	P-2	PTD. TO MATCH 3M RED 3630-33
	V-1	3M 3630-22 BLACK
	V-2	3M SCOTCHCAL RED 3630-33 OR PRINTED TO MATCH PMS 711C RED

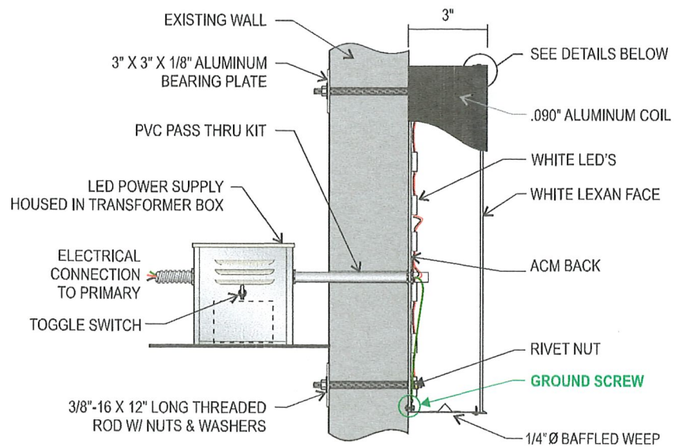

LOGO DETAIL
SCALE: NTS

ELECTRICAL SPECIFICATIONS

ALL ELECTRICAL COMPONENTS WILL BE ETL LISTED AND LABELED
AS PER NEC ARTICLE 600 & DESIGNED TO CONFORM TO UL #48 PER F.S.553-19.
ALL SIGNS ARE TO BE GROUNDED AND BONDED PER NEC 250.
ALL WIRING INSIDE LETTER WILL BE 12V-CLASS 2 18GA/LOW VOLTAGE WIRING.
ALL PRIMARY WIRING WILL BE (3) #12 CU THWN AS PER NEC ARTICLE 600.
JUCTION BOX INSTALLED BY CUSTOMER'S ELECTRICAL CONTRACTOR TO WITHING 6' OF SIGN LOCATION.
HVHZ 1620 WITH WIND LOADS PER ASCE 7-10.
ETL APPROVED, WEATHERPROOF, 20 AMP ELECTRICAL SERVICE DISCONNECT SWITCH ASPER NEC ARTICLE 600, CONNECT TO PHOTOCELL AND/OR ASTRONOMICAL TIME CLOCK.

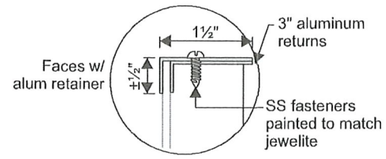

4'-0" AND OVER LOGO

JONES SIGN
Your Vision. Accomplished.
WWW.JONESSIGN.COM

JOB #: 246039-R0
DATE: 10.11.2019
DESIGNER: J MILLER
SALES REP:
PROJ MGR: L. Sayles

REV.	DATE	BY	DESCRIPTION
1	00.00.00	XX	XXXX
2	00.00.00	XX	XXXX
CLIENT APPROVAL DATE
LANDLORD APPROVAL DATE
QC APPROVED By rstory at 9:49 am, Oct 15

PANDA EXPRESS

PANDA EXPRESS - 1001
100 DONAHUE ST.
SAUSALITO, CA 94965

DESIGN PHASE: CONCEPTUAL

SHEET NUMBER
6.0

This is an original, unpublished drawing by Jones Sign Co., Inc. It is for your personal use in conjunction with a project being planned for you by JONES SIGN. It is not to be shown to anyone outside of your organization, nor is it to be used, reproduced, copied or exhibited in any fashion. Use of this design or the salient elements of this design in any sign done by any other company, without the express written permission of JONES SIGN, is forbidden by law and carries a civil forfeiture of up to 25% of the purchase price of the sign. JONES SIGN will endeavor to closely match colors, including PMS, where specified. We cannot guarantee exact matches due to varying compatibility of surface materials and paints used. All sizes and dimensions are illustrated for client's conception of project and are not to be understood as being exact size or exact scale.

WS.2 / WS.3 FACE LIT LOCK-UP (Qty 2) - 4'-0" & OVER LOCK-UP

EXISTING SQUARE FOOTAGE: 25
PROPOSED SQUARE FOOTAGE - 25
TOTAL ALLOWED SQUARE FOOTAGE: 26.4 sq ft total for facade (75% of facade length which is 35'-3")

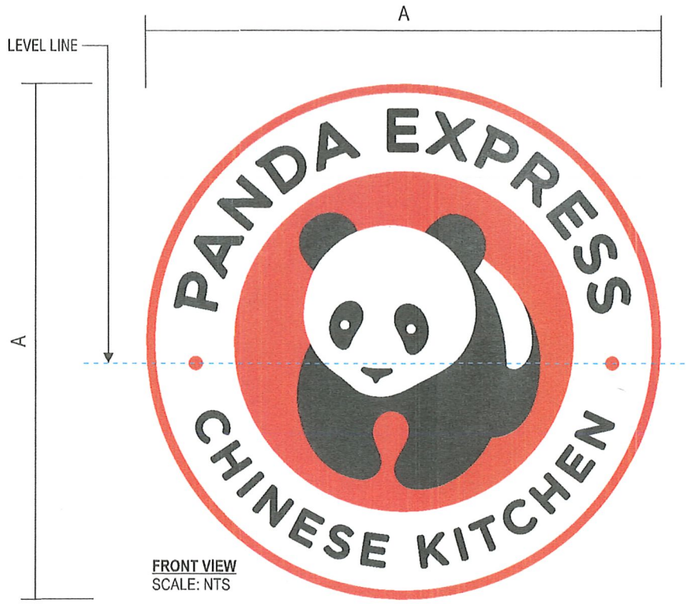

FRONT VIEW
SCALE: NTS

A LOGO	B LOGO DEPTH	SQ. FT.
60"	3"	25.0

SPECIFICATIONS:

FACE MATERIALS:
1. WHITE LEXAN FACE
2. 1ST SURFACE DECORATED TRANSLUCENT VINYL IN PROJECT COLORS
3. ALUMINUM RETAINER, FACE PTD. P-2, RETURNS PTD. P-1.
   (RETAINER FACE TO HAVE MINIMUM OVERLAP NEEDED TO CONTAIN LOGO FACE)

RETURNS:
1. .090" ALUMINUM RETURNS PAINTED P-1 - SATIN FINISH
   (INTERIOR PAINTED ULTRA WHITE - MIN. 85 BRIGHTNESS)

BACKS:
1. ACM BACKS

FRAMING:
1. 1" X 1" X 1/8" ALUMINUM WELDED TO RETURNS

ILLUMINATION:
1. COLD WHITE LED ILLUMINATION (AA LED, EXO LS-MZ0612CW)
2. AA LED OR SIMILAR UL APPROVED LED DRIVER

MOUNTING SPEC.
1. 3/8"-16 X 12" LONG THREADED ROD W/ NUTS & WASHERS

COLORS/FINISHES

	L-1	WHITE LEXAN
	P-1	PTD. TO MATCH PMS BLACK 7C
	P-2	PTD. TO MATCH 3M RED 3630-33
	V-1	3M 3630-22 BLACK
	V-2	3M SCOTCHCAL RED 3630-33 OR PRINTED TO MATCH PMS 711C RED

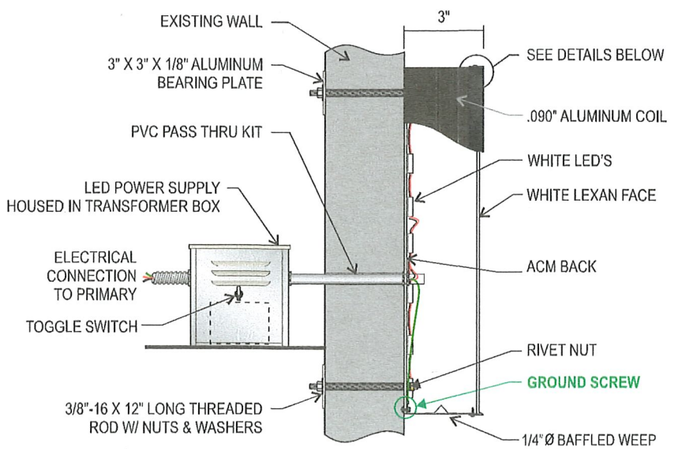

LOGO DETAIL
SCALE: NTS

ELECTRICAL SPECIFICATIONS

ALL ELECTRICAL COMPONENTS WILL BE ETL LISTED AND LABELED
AS PER NEC ARTICLE 600 & DESIGNED TO CONFORM TO UL #48 PER F.S.553-19.
ALL SIGNS ARE TO BE GROUNDED AND BONDED PER NEC 250.
ALL WIRING INSIDE LETTER WILL BE 12V-CLASS 2 18GA/LOW VOLTAGE WIRING.
ALL PRIMARY WIRING WILL BE (3) #12 CU THWN AS PER NEC ARTICLE 600.
JUCTION BOX INSTALLED BY CUSTOMER'S ELECTRICAL CONTRACTOR TO WITHING 6' OF SIGN LOCATION.
HVHZ 1620 WITH WIND LOADS PER ASCE 7-10.
ETL APPROVED, WEATHERPROOF, 20 AMP ELECTRICAL SERVICE DISCONNECT SWITCH ASPER NEC ARTICLE 600, CONNECT TO PHOTOCELL AND/OR ASTRONOMICAL TIME CLOCK.

C ETL LISTED US
Intertek

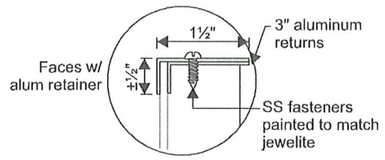

4'-0" AND OVER LOGO

JONES SIGN
Your Vision. Accomplished.
WWW.JONESSIGN.COM

JOB #: 246039-R0
DATE: 10.11.2019
DESIGNER: J MILLER
SALES REP:
PROJ MGR: L. Sayles

REV.	DATE	BY	DESCRIPTION
1	00.00.00	XX	XXXX
2	00.00.00	XX	XXXX
CLIENT APPROVAL DATE
LANDLORD APPROVAL DATE
QC QC APPROVED By mtoy at 9:49 am, Oct 15

PANDA EXPRESS

PANDA EXPRESS - 1001
100 DONAHUE ST.
SAUSALITO, CA 94965

DESIGN PHASE: CONCEPTUAL

SHEET NUMBER
7.0

This is an original, unpublished drawing by Jones Sign Co., Inc. It is for your personal use in conjunction with a project being planned for you by JONES SIGN. It is not to be shown to anyone outside of your organization, nor is it to be used, reproduced, copied or exhibited in any fashion. Use of this design or the salient elements of this design in any sign done by any other company, without the express written permission of JONES SIGN, is forbidden by law and carries a civil forfeiture of up to 25% of the purchase price of the sign. JONES SIGN will endeavor to closely match colors, including PMS, where specified. We cannot guarantee exact matches due to varying compatibility of surface materials and paints used. All sizes and dimensions are illustrated for client's conception of project and are not to be understood as being exact size or exact scale.

RF.1 DIRECTIONAL REFACE (Qty 1)

EXISTING SQUARE FOOTAGE: 2.06
PROPOSED SQUARE FOOTAGE 2.06

EXISTING SIDE A
SCALE: NTS

EXISTING SIDE B
SCALE: NTS

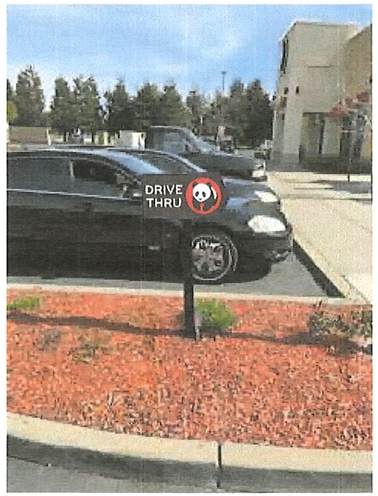

PROPOSED SIDE A
SCALE: NTS

PROPOSED SIDE B
SCALE: NTS

QTY: 1
SIDE A

SCALE: 1 1/2" = 1'

QTY: 1
SIDE B

SCALE: 1 1/2" = 1'

SPECIFICATIONS:

FACE MATERIALS:
1.. #7328 WHITE LD POLYCARBONATE FACE - GLOSS FINISH
2. 1ST SURFACE DECORATED TRANSLUCENT VINYL IN PROJECT COLORS

COLORS/FINISHES

- A-1 MAKROLON #7328 WHITE / WHITE
- P-1 PTD. TO MATCH PMS BLACK 7C
- V-1 3M 3630-22 BLACK
- V-2 3M SCOTCHCAL RED 3630-33 OR PRINTED TO MATCH PMS 711C RED
- V-3 DURANODIC 3630-69

JONES SIGN
Your Vision. Accomplished.
WWW.JONESSIGN.COM

JOB #: 246039-R0
DATE: 10.11.2019
DESIGNER: J MILLER
SALES REP:
PROJ MGR: L. Sayles

REV.	DATE	BY	DESCRIPTION
1	00.00.00	XX	XXXX
2	00.00.00	XX	XXXX
CLIENT APPROVAL DATE

LANDLORD APPROVAL DATE

QC QC APPROVED By mtroy at 9:49 am, Oct 15

PANDA EXPRESS

PANDA EXPRESS - 1001
100 DONAHUE ST.
SAUSALITO, CA 94965

DESIGN PHASE: CONCEPTUAL

SHEET NUMBER
8.0

This is an original, unpublished drawing by Jones Sign Co., Inc. It is for your personal use in conjunction with a project being planned for you by JONES SIGN. It is not to be shown to anyone outside of your organization, nor is it to be used, reproduced, copied or exhibited in any fashion. Use of this design or the salient elements of this design in any sign done by any other company, without the express written permission of JONES SIGN, is forbidden by law and carries a civil forfeiture of up to 25% of the purchase price of the sign. JONES SIGN will endeavor to closely match colors, including PMS, where specified. We cannot guarantee exact matches due to varying compatibility of surface materials and paints used. All sizes and dimensions are illustrated for client's conception of project and are not to be understood as being exact size or exact scale.

RF.2 DIRECTIONAL REFACE (Qty 1)

EXISTING SQUARE FOOTAGE: 2.06
PROPOSED SQUARE FOOTAGE 2.06

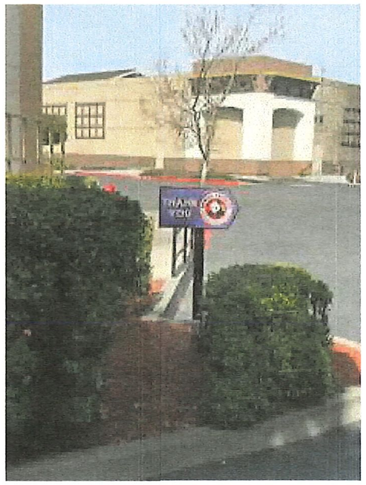

EXISTING SIDE A
SCALE: NTS

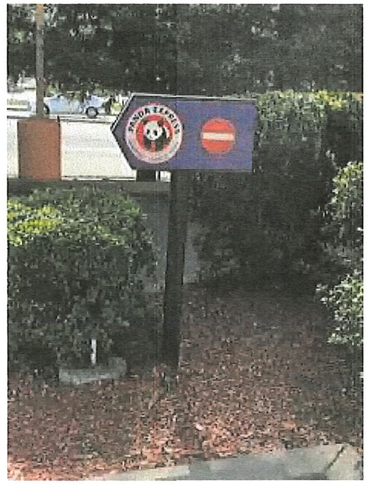

EXISTING SIDE B
SCALE: NTS

PROPOSED SIDE A
SCALE: NTS

PROPOSED SIDE B
SCALE: NTS

QTY: 1
SIDE A

SCALE: 1 1/2" = 1'

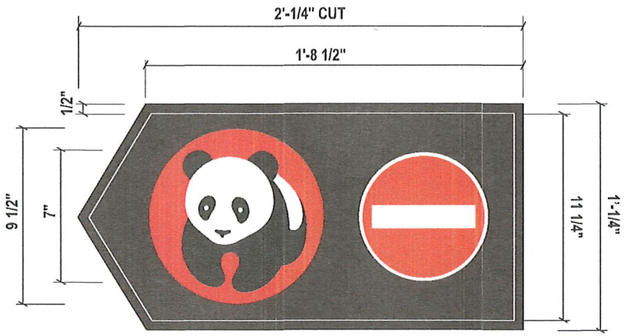

QTY: 1
SIDE B

SCALE: 1 1/2" = 1'

SPECIFICATIONS:

FACE MATERIALS:
1.. #7328 WHITE LD POLYCARBONATE FACE - GLOSS FINISH
2. 1ST SURFACE DECORATED TRANSLUCENT VINYL IN PROJECT COLORS

COLORS/FINISHES

- A-1 MAKROLON #7328 WHITE / WHITE
- P-1 PTD. TO MATCH PMS BLACK 7C
- V-1 3M 3630-22 BLACK
- V-2 3M SCOTCHCAL RED 3630-33 OR PRINTED TO MATCH PMS 711C RED
- V-3 DURANODIC 3630-69

JONES SIGN
Your Vision. Accomplished.
WWW.JONESSIGN.COM

JOB #: 246039-R0
DATE: 10.11.2019
DESIGNER: J MILLER
SALES REP:
PROJ MGR: L. Sayles

REV.	DATE	BY	DESCRIPTION
1	00.00.00	XX	XXXX
2	00.00.00	XX	XXXX
CLIENT APPROVAL DATE

LANDLORD APPROVAL DATE

QC QC APPROVED By rotary at 9:40 am, Oct 15

PANDA EXPRESS

PANDA EXPRESS - 1001
100 DONAHUE ST.
SAUSALITO, CA 94965

DESIGN PHASE: CONCEPTUAL

SHEET NUMBER
9.0

This is an original, unpublished drawing by Jones Sign Co., Inc. It is for your personal use in conjunction with a project being planned for you by JONES SIGN. It is not to be shown to anyone outside of your organization, nor is it to be used, reproduced, copied or exhibited in any fashion. Use of this design or the salient elements of this design in any sign done by any other company, without the express written permission of JONES SIGN, is forbidden by law and carries a civil forfeiture of up to 25% of the purchase price of the sign. JONES SIGN will endeavor to closely match colors, including PMS, where specified. We cannot guarantee exact matches due to varying compatibility of surface materials and paints used. All sizes and dimensions are illustrated for client's conception of project and are not to be understood as being exact size or exact scale.