McDonald's

600 REDWOOD HWY - MILL VALLEY, CA 94941

SIGN PROGRAM BOOK

PROPOSED SIGNAGE:
Wall Arch (logo) - 14 SF
Wall Arch (logo) - 14 SF
Wordmark (letters) - 33.38 SF
Wordmark (letters) - 33.38 SF
Directional - 5.75 SF
Directional - 5.75 SF
Directional - 5.75 SF
TOTAL - 112.01 SF

VICINITY MAP
NTS

Customer: MCDONALD'S	Date: 04MAR20	Prepared By: SC	Eng: -	Note: Color output may not be exact when viewing or printing this drawing. All colors used are PMS or the closest CMYK equivalent. If these colors are incorrect, please provide the correct PMS match and a revision to this drawing will be made.
Location: MILL VALLEY, CA	File Name: 241277 - R5 - 600 REDWOOD HWY - MILL VALLEY, CA			

persona
SIGNS | LIGHTING | IMAGE

DISTRIBUTED BY SIGN UP COMPANY
700 21st Street Southwest
PO Box 210
Watertown, SD 57201-0210
1.800.843.9888 • www.personasigns.com

GWS ····SINGLE ARM GATEWAY

OHC ···· ORDER HERE CANOPY

WPS1 ···· WINDOW POSITION SIGN 1

WPS2 ···· WINDOW POSITION SIGN 2

WA ···· WALL ARCH (QTY 2)

WM ···· 24" WORDMARK (QTY 2)

D ···· DIRECTIONAL (QTY 3)

APPROVAL BOX - PLEASE INITIAL		
CUSTOMER APPROVAL		Date

NOTE: Elevation drawings are for customer approval only, drawings are not to be used as any installation guide, all dimensions must be verified before installation.

Customer:	Date:	Prepared By:	Eng:	Note: Color output may not be exact when viewing or printing this drawing. All colors used are PMS or the closest CMYK equivalent. If these colors are incorrect, please provide the correct PMS match and a revision to this drawing will be made.
MCDONALD'S	**4/23/20**	**PKE/KH/TJ**	**-**	
Location:	File Name:			
MILL VALLEY, CA	**241277 - R5 - 600 REDWOOD HWY - MILL VALLEY, CA**			

persona
SIGNS | LIGHTING | IMAGE

DISTRIBUTED BY SIGN UP COMPANY
700 21st Street Southwest
PO Box 210
Watertown, SD 57201-0210
1.800.843.9888 • www.personasigns.com

WEST (FRONT) ELEVATION
SCALE: 3/16” = 1’-0”

APPROVAL BOX - PLEASE INITIAL		
CUSTOMER APPROVAL		Date

NOTE: Elevation drawings are for customer approval only, drawings are not to be used as any installation guide, all dimensions must be verified before installation.

Customer:	Date:	Prepared By:	Eng:	Note: Color output may not be exact when viewing or printing this drawing. All colors used are PMS or the closest CMYK equivalent. If these colors are incorrect, please provide the correct PMS match and a revision to this drawing will be made.
MCDONALD’S	4/23/20	PKE/KH/TJ	-	
Location: MILL VALLEY, CA	File Name: 241277 - R5 - 600 REDWOOD HWY - MILL VALLEY, CA			

persōna
SIGNS | LIGHTING | IMAGE

DISTRIBUTED BY SIGN UP COMPANY
700 21st Street Southwest
PO Box 210
Watertown, SD 57201-0210
1.800.843.9888 • www.personasigns.com

EAST (REAR) ELEVATION

SCALE: 3/16” = 1’-0”

APPROVAL BOX - PLEASE INITIAL		
CUSTOMER APPROVAL		Date

NOTE: Elevation drawings are for customer approval only, drawings are not to be used as any installation guide, all dimensions must be verified before installation.

Customer:	Date:	Prepared By:	Eng:	Note: Color output may not be exact when viewing or printing this drawing. All colors used are PMS or the closest CMYK equivalent. If these colors are incorrect, please provide the correct PMS match and a revision to this drawing will be made.
MCDONALD’S	4/23/20	PKE/KH/TJ	-	
Location:	File Name:			
MILL VALLEY, CA	241277 - R5 - 600 REDWOOD HWY - MILL VALLEY, CA			

persōna
SIGNS | LIGHTING | IMAGE

DISTRIBUTED BY SIGN UP COMPANY
700 21st Street Southwest
PO Box 210
Watertown, SD 57201-0210
1.800.843.9888 • www.personasigns.com

SOUTH (DRIVE-THRU) ELEVATION

SCALE: 1/8” = 1’-0”

WINDOW POSITION SIGN 1 WPS1

WINDOW POSITION SIGN 2 WPS2

APPROVAL BOX - PLEASE INITIAL		
CUSTOMER APPROVAL		Date

NOTE: Elevation drawings are for customer approval only, drawings are not to be used as any installation guide, all dimensions must be verified before installation.

Customer:	Date:	Prepared By:	Eng:	Note: Color output may not be exact when viewing or printing this drawing. All colors used are PMS or the closest CMYK equivalent. If these colors are incorrect, please provide the correct PMS match and a revision to this drawing will be made.
MCDONALD’S	**4/23/20**	**PKE/KH/TJ**	**-**	
Location: **MILL VALLEY, CA**	File Name: **241277 - R5 - 600 REDWOOD HWY - MILL VALLEY, CA**			

persōna
SIGNS | LIGHTING | IMAGE

DISTRIBUTED BY SIGN UP COMPANY
700 21st Street Southwest
PO Box 210
Watertown, SD 57201-0210
1.800.843.9888 • www.personasigns.com

NORTH (NON DRIVE-THRU) ELEVATION

SCALE: 1/8” = 1’-0”

APPROVAL BOX - PLEASE INITIAL		
CUSTOMER APPROVAL		Date

NOTE: Elevation drawings are for customer approval only, drawings are not to be used as any installation guide, all dimensions must be verified before installation.

Customer:	Date:	Prepared By:	Eng:	Note: Color output may not be exact when viewing or printing this drawing. All colors used are PMS or the closest CMYK equivalent. If these colors are incorrect, please provide the correct PMS match and a revision to this drawing will be made.
MCDONALD’S	4/23/20	PKE/KH/TJ	-	
Location: MILL VALLEY, CA	File Name: 241277 - R5 - 600 REDWOOD HWY - MILL VALLEY, CA			

persōna
SIGNS | LIGHTING | IMAGE

DISTRIBUTED BY SIGN UP COMPANY
700 21st Street Southwest
PO Box 210
Watertown, SD 57201-0210
1.800.843.9888 • www.personasigns.com

OHC

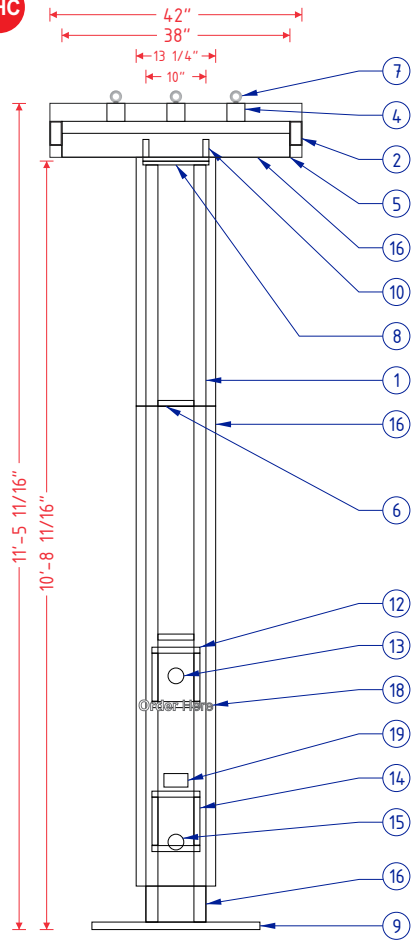

FRAME & LAMP DETAIL
SCALE: 3/8" = 1'-0"

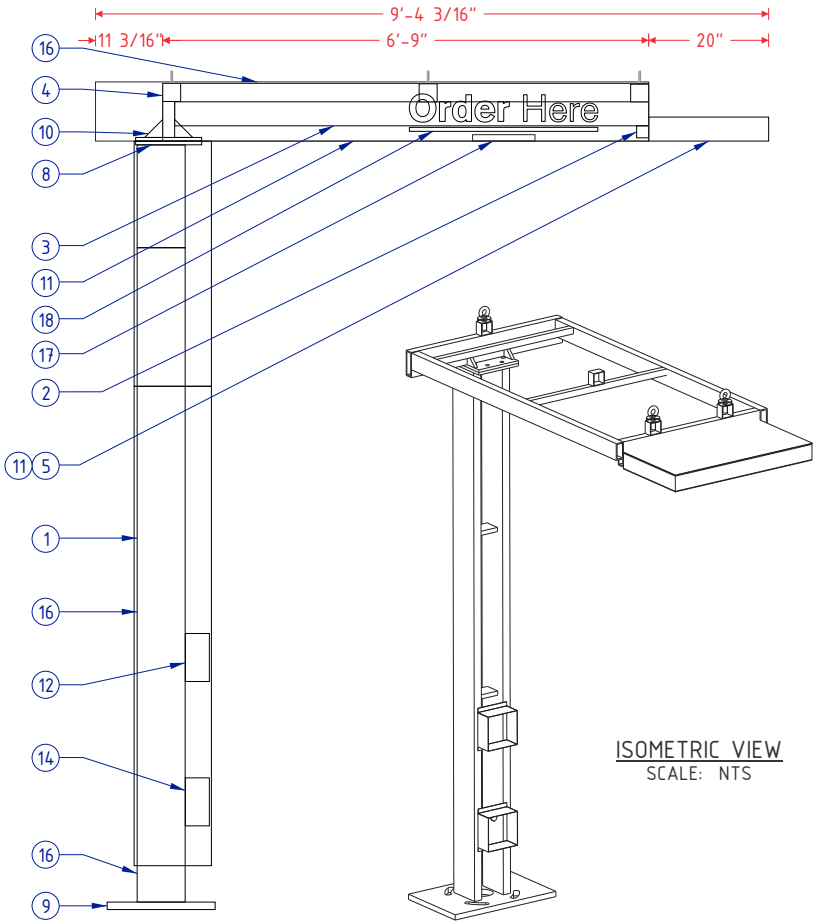

CROSS SECTION A-A
SCALE: 3/8" = 1'-0"

ISOMETRIC VIEW
SCALE: NTS

MCDONALD'S SPRINGBOARD OHC SPECIFICATIONS	
NO.	PART/DESCRIPTION
1	2" X 8" X 3/16" RECTANGULAR TUBE
2	2" X 6" X 1/4" RECTANGULAR TUBE
3	2" X 4" X 1/4" RECTANGULAR TUBE
4	3" X 3" X 3/16" SQUARE TUBE
5	1" X 4" X 1/8" RECTANGULAR TUBE
6	C4 ALUMINUM C-CHANNEL
7	1/2" EYEBOLTS (3)
8	11" X 11" X 5/8" TOP PLATES (2) (SEE PLATE DETAILS)
9	18" X 28" X 1 1/4" BASE PLATE (SEE PLATE DETAILS)
10	3" X 3" X 3/4" GUSSETS
11	.063" ALUMINUM SKIN
12	.063" ALUMINUM BENT SP10 SPEAKER BOX HOLDER
13	SPEAKER OPENING
14	.063" ALUMINUM BENT DM 4/DM 5 MICROPHONE BOX HOLDER
15	MICROPHONE OPENING
16	ACM CLADDING
17	SLOAN LED LIGHT WITH POWER SUPPLY
18	REFLECTIVE WHITE 680-10 VINYL
19	ADA STICKER

NOTES:

- DESIGN FACTOR: TO BE DETERMINED
- 2" X 8" X 3/16 RECTANGULAR TUBE FRAME
- ACM AND .063" ALUMINUM SKIN
- EXTERIOR FINISH:
  - BASE PLATE - PAINT BM 1631 MIDNIGHT OIL
  - TUBE AND TOP ACM - PAINT CHARCOAL
  - SPRINGBOARD TIP AND UNDERSIDE - PAINT PMS 123 C GOLD
- ACM/SKIN REMOVABLE FOR SERVICE
- U.L. LISTED
- ELECTRICAL: 0.64 AMPS/120 VOLTS

18" X 28" X 1 1/4" PLATE
1 3/8" SLOTTED HOLES
1" BOLTS

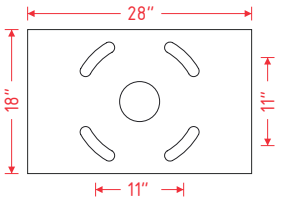

PLATE DETAIL
SCALE: 1/2 = 1'-0"

11" X 11" X 5/8" PLATE
3/4" HOLES
5/8" BOLTS

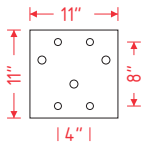

PLATE DETAIL
SCALE: 1/2 = 1'-0"

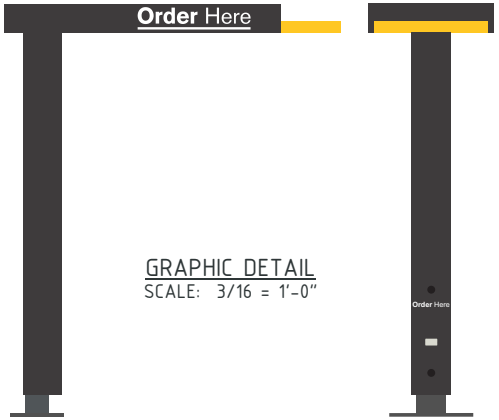

GRAPHIC DETAIL
SCALE: 3/16 = 1'-0"

Customer: MCDONALD'S	Date: 04MAR20	Prepared By: SC	Note: Color output may not be exact when viewing or printing this drawing. All colors used are PMS or the closest CMYK equivalent. If these colors are incorrect, please provide the correct PMS match and a revision to this drawing will be made.	
Location: MILL VALLEY, CA	File Name: 241277 - R5 - 600 REDWOOD HWY - MILL VALLEY, CA			Eng: -

persona
SIGNS | LIGHTING | IMAGE
DISTRIBUTED BY SIGN UP COMPANY
700 21st Street Southwest
PO Box 210
Watertown, SD 57201-0210
1.800.843.9888 • www.personasigns.com

WA

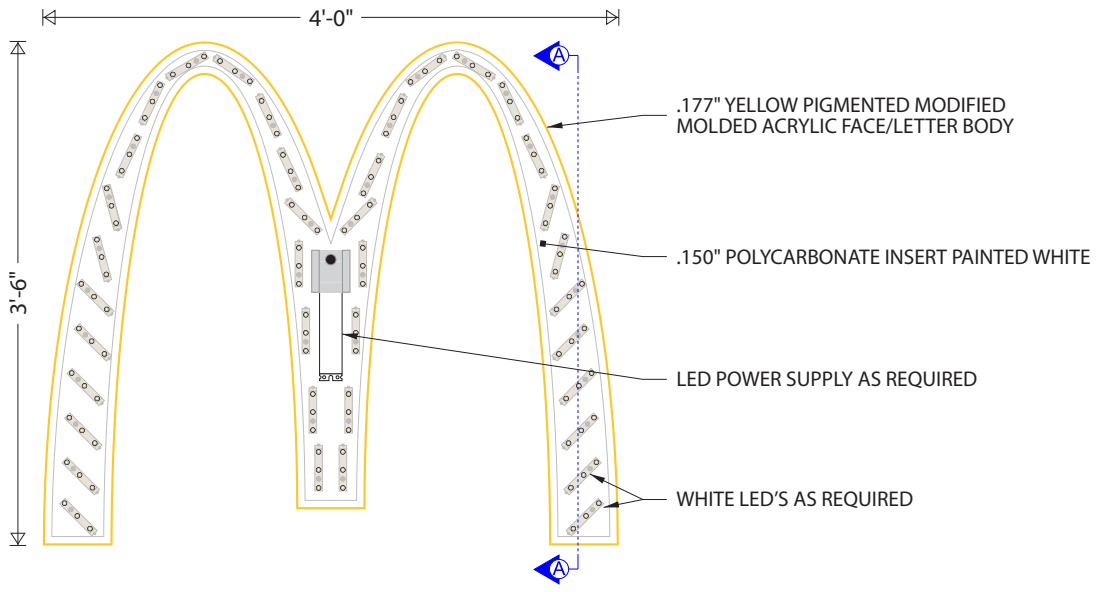

FRAME & LAMP DETAIL
SCALE: 3/4" = 1'-0"

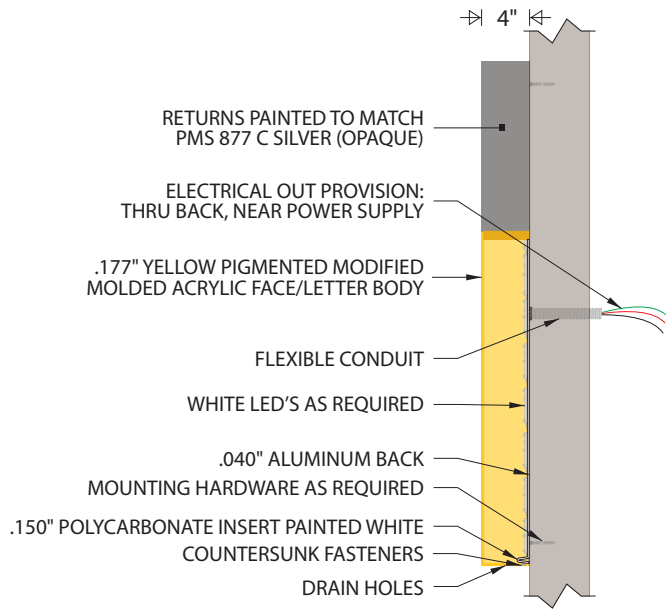

CROSS SECTION A-A
SCALE: 3/4" = 1'-0"

GRAPHIC DETAIL
SCALE: 3/4" = 1'-0"

FRAME DETAIL:
DESIGN FACTOR: TBD
.177" FORMED YELLOW PIGMENTED (PMS 123 C) MODIFIED ACRYLIC FACE/LETTER BODY
EXTERIOR FINISH: PAINTED TO MATCH PMS 877 C SILVER (OPAQUE)
INTERIOR FINISH: PAINTED STARBRIGHT WHITE (OPAQUE)
.150" POLYCARBONATE INSERT PAINTED STAR-BRIGHTWHITE
.040" ALUMINUM BACK
LETTER BODY REMOVABLE FOR SERVICE ACCESS
U.L. APPROVED
ELECTRICAL: 0.85 AMPS, 120 VOLTS
SQUARE FOOTAGE:
BOXED = 14.00
ACTUAL = 4.90

WM

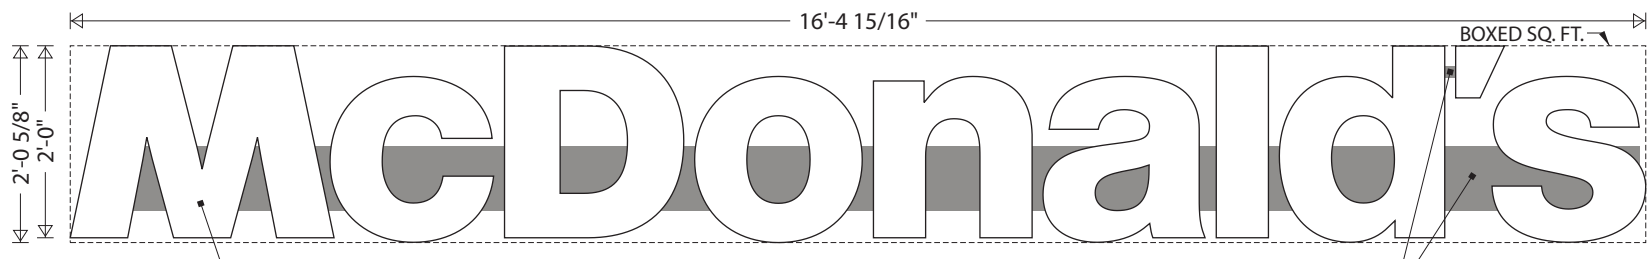

GRAPHIC DETAIL
SCALE: 1/2" = 1'-0"

NOTES:
.177" MOLDED WHITE MODIFIED ACRYLIC LETTER BODIES INSTALLED ON ALUMINUM BACKS
.118" WHITE ABS INSERTS
EXTERIOR FINISH: MATCH PMS 877 C SILVER (OPAQUE); BACKS PAINTED PMS 877 C SILVER
INTERIOR FINISH: STAR-BRIGHT WHITE (OPAQUE)
LETTER BODIES REMOVABLE FOR SERVICE ACCESS
ACCESS PANEL BEHIND LETTER "n" FOR RACEWAY ACCESS
U.L. APPROVED
ELECTRICAL: 1.10 AMPS, 120 VOLTS
SQUARE FOOTAGE:
BOXED = 33.38
ACTUAL = 19.53

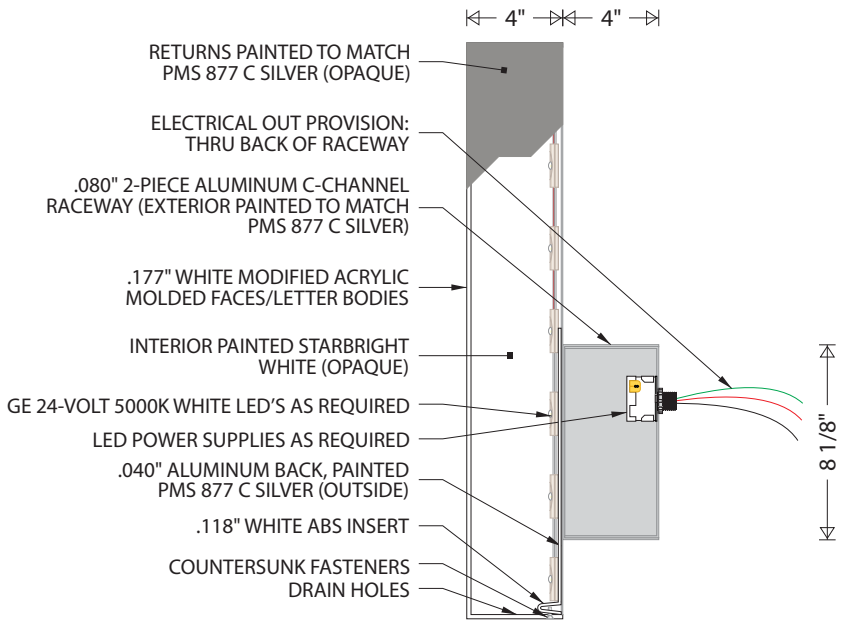

LETTER PROFILE
SCALE: 1 1/2" = 1'-0"

Customer:	Date:	Prepared By:	Note: Color output may not be exact when viewing or printing this drawing. All colors used are PMS or the closest CMYK equivalent. If these colors are incorrect, please provide the correct PMS match and a revision to this drawing will be made.
MCDONALD'S	04MAR20	SC	
Location: MILL VALLEY, CA	File Name: 241277 - R5 - 600 REDWOOD HWY - MILL VALLEY, CA	Eng: -	

persona SIGNS | LIGHTING | IMAGE
DISTRIBUTED BY SIGN UP COMPANY
700 21st Street Southwest
PO Box 210
Watertown, SD 57201-0210
1.800.843.9888 • www.personasigns.com

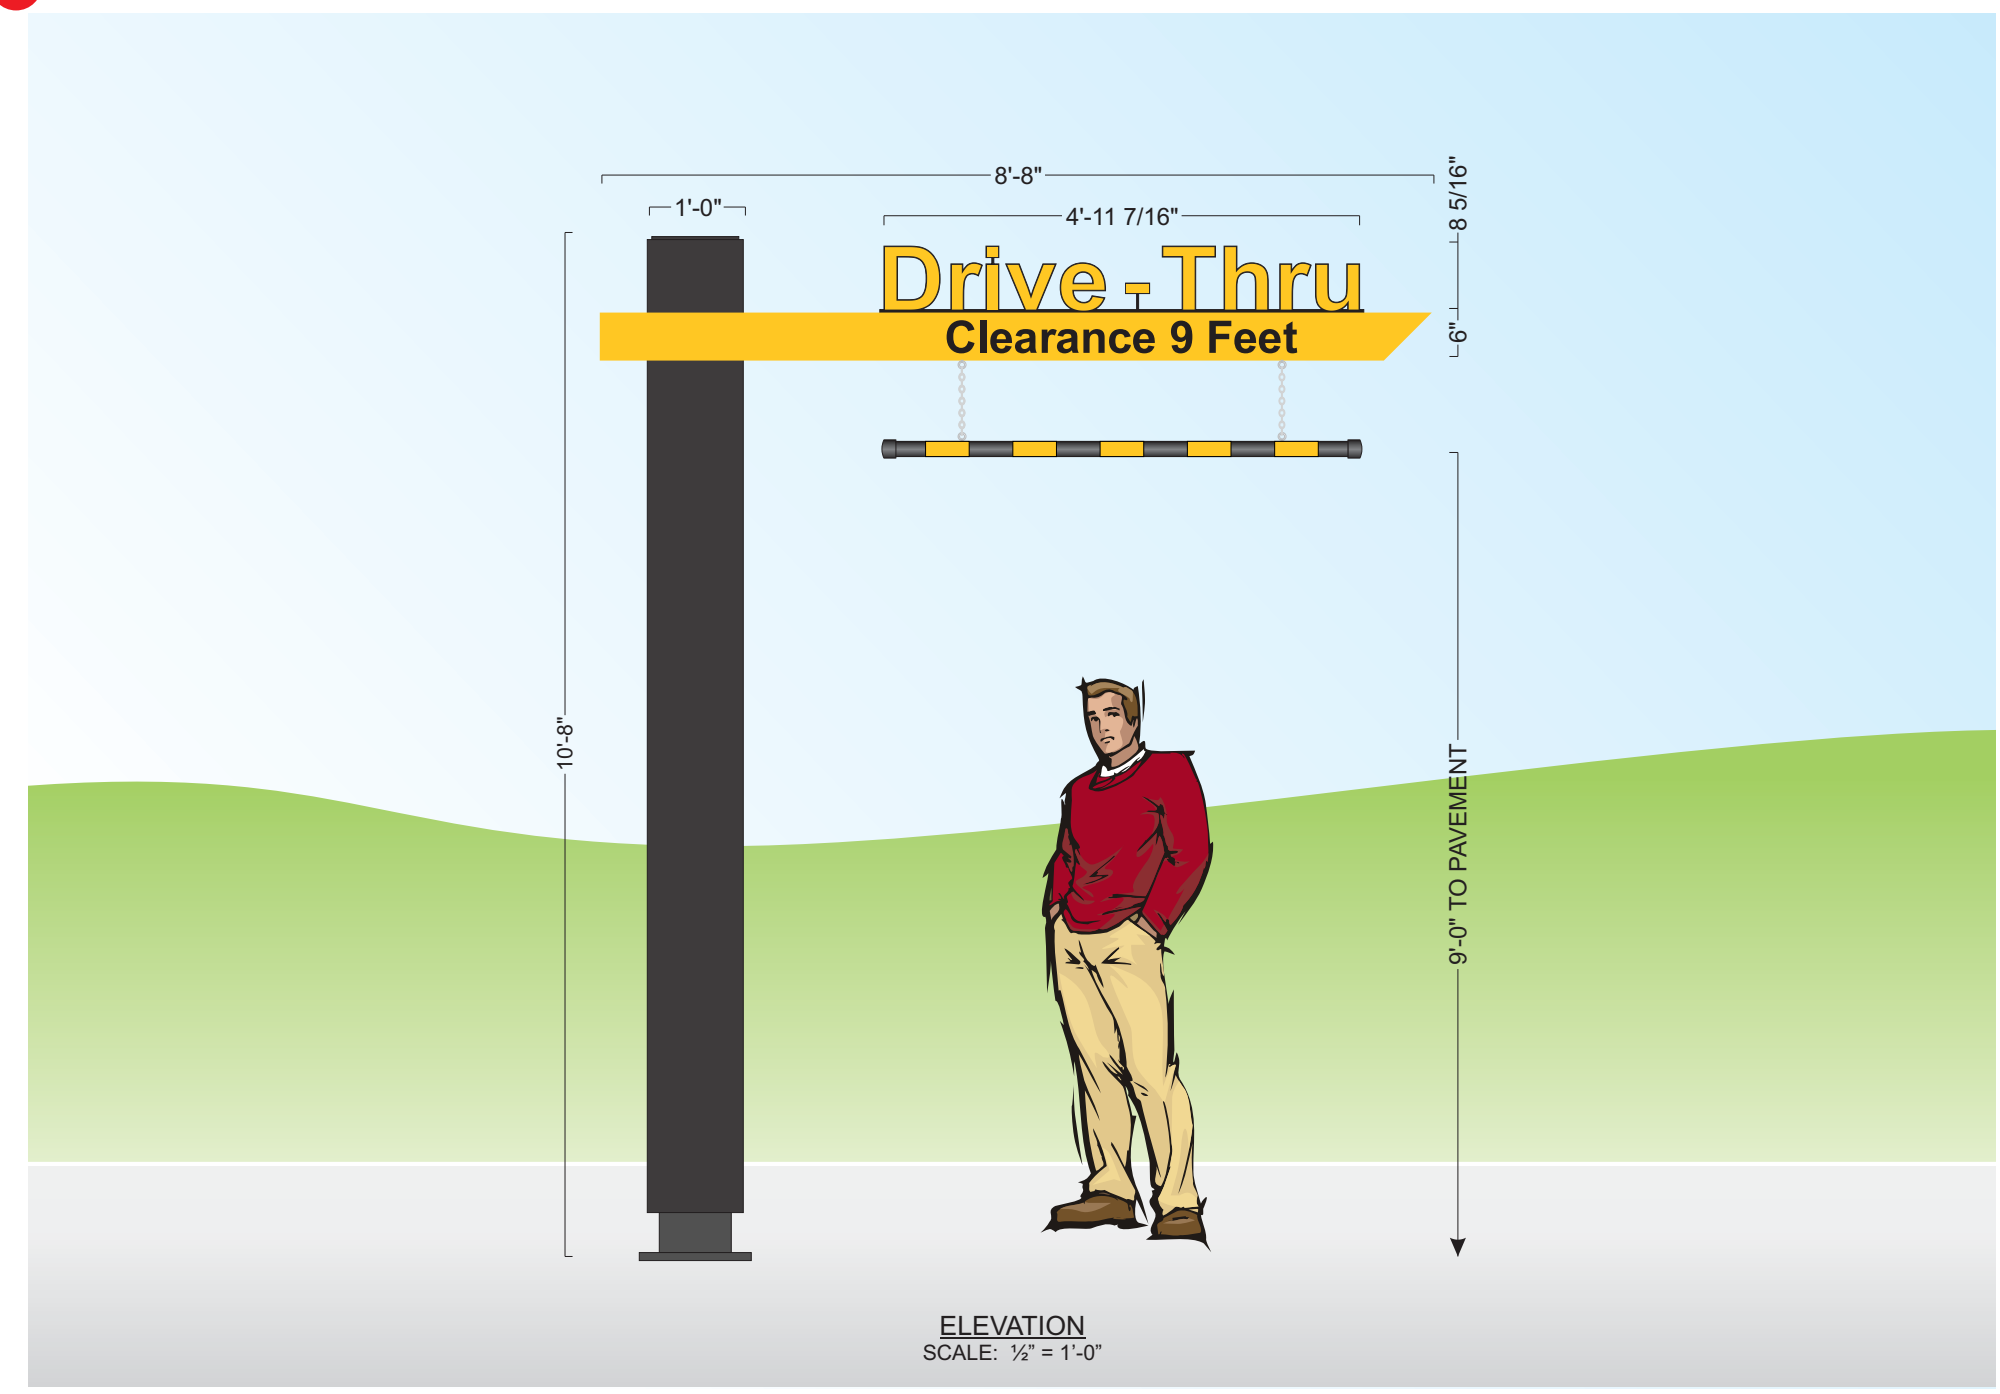

ELEVATION
SCALE: ½" = 1'-0"

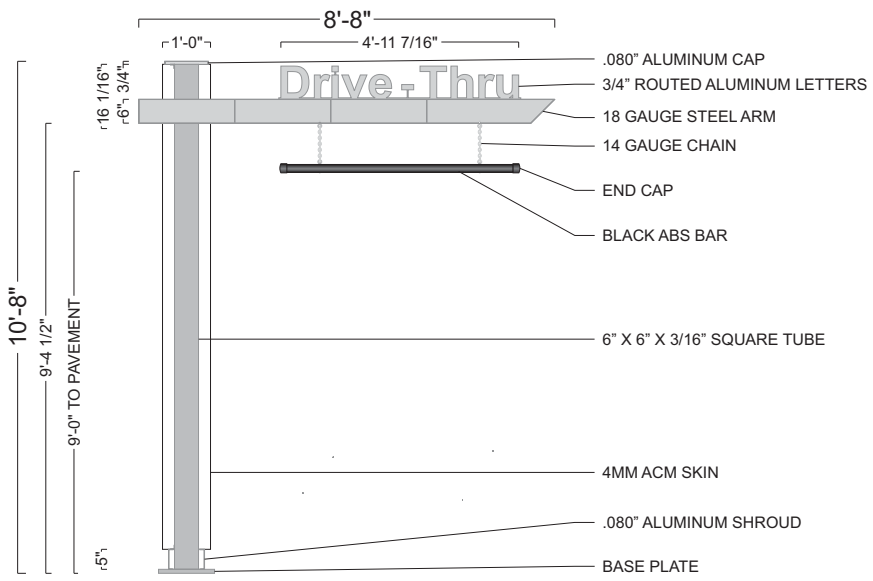

FRONT VIEW
SCALE: 1/4" = 1'-0"

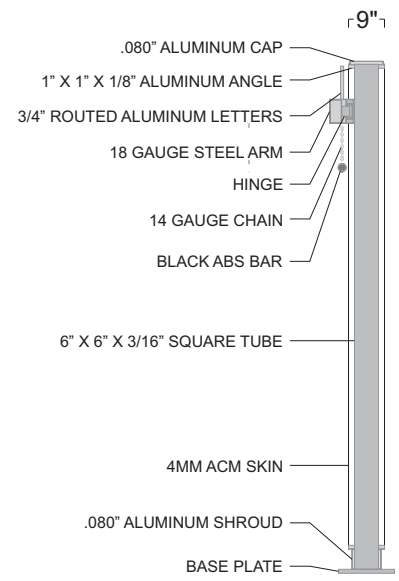

END VIEW
SCALE: 1/4" = 1'-0"

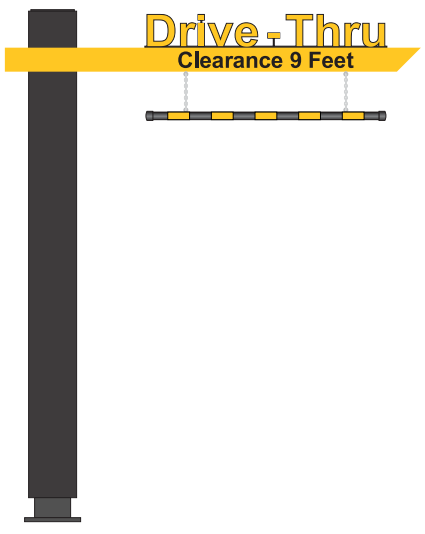

GRAPHIC DETAIL
SCALE: 1/4" = 1'-0"

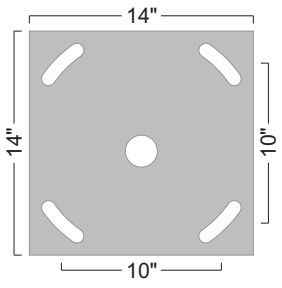

1" X 14" X 14" PLATE
7/8" SLOTTED HOLES
2" CENTER HOLE
3/4" ANCHOR BOLTS

BASE PLATE DETAIL
SCALE: 1" = 1'-0"

POLE COVER DETAIL
DESIGN FACTOR: TBD
4MM CHARCOAL ACM POLE COVER
.080" ALUMINUM CAP AND SHROUD
EXTERIOR FINISH:
POLE COVER - PRE-FINISHED CHARCOAL
SHROUD AND BASE PLATE - MATCH B.M. 1631 MIDNIGHT OIL

CLEARANCE BAR DETAIL
BLACK ACM PIPE W/ 180-25 GOLD VINYL STRIPES APPLIED TO 1ST SURFACE

SQUARE FEET: BOXED = 92.44
ACTUAL = 15.68

SWING ARM DETAIL
DESIGN FACTOR: TBD
18 GAUGE STEEL ARM WITH HINGE W/ 1ST SURFACE PAINT AND VINYL DECORATION:
MATCH PMS 123 C YELLOW - SWING ARM
7725-12 BLACK - "CLEARANCE 9 FEET" COPY

"DRIVE-THRU" LETTER DETAIL
3/4" ROUTED ALUMINUM LETTERS W/ 1ST SURFACE VINYL DECORATION:
180-25 GOLD - "DRIVE-THRU" COPY
BLACK - COPY OUTLINE

Customer: MCDONALD'S	Date: 04MAR20	Prepared By: SC	Note: Color output may not be exact when viewing or printing this drawing. All colors used are PMS or the closest CMYK equivalent. If these colors are incorrect, please provide the correct PMS match and a revision to this drawing will be made.	persōna SIGNS | LIGHTING | IMAGE
Location: MILL VALLEY, CA	File Name: 241277 - R5 - 600 REDWOOD HWY - MILL VALLEY, CA		Eng: -	

DISTRIBUTED BY SIGN UP COMPANY
700 21st Street Southwest
PO Box 210
Watertown, SD 57201-0210
1.800.843.9888 • www.personasigns.com

WPS1 WPS2

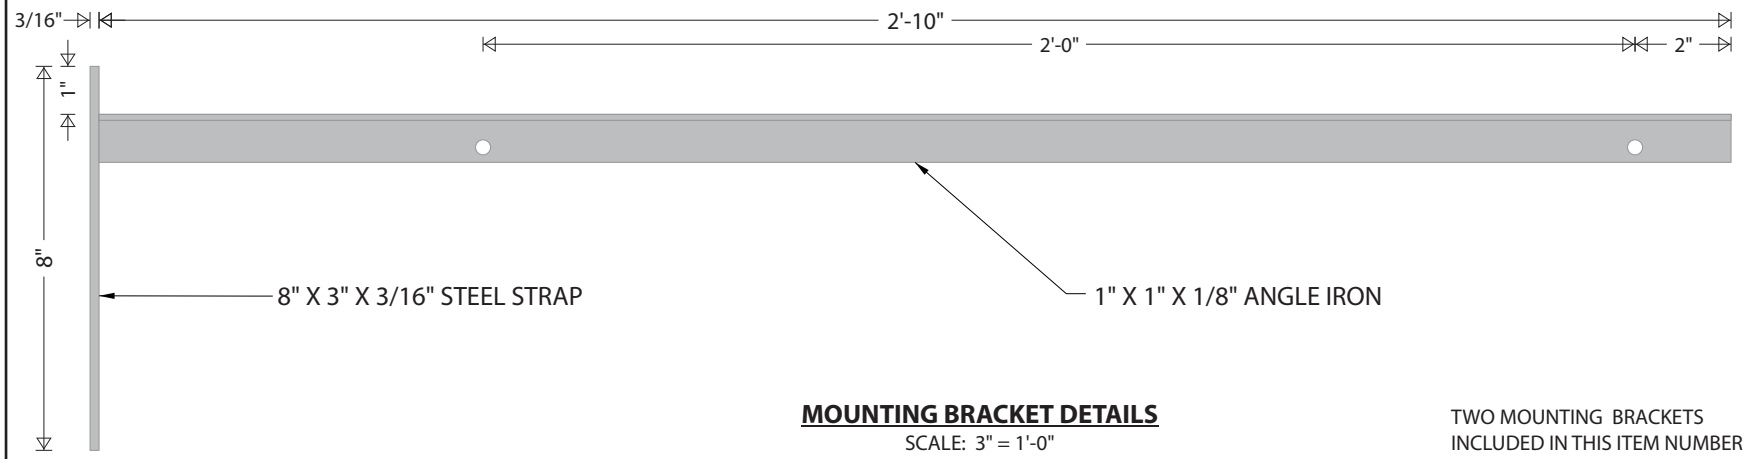

MOUNTING BRACKET DETAILS
SCALE: 3" = 1'-0"

TWO MOUNTING BRACKETS
INCLUDED IN THIS ITEM NUMBER

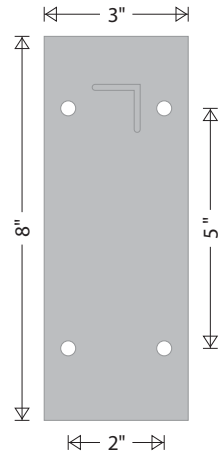

PLATE DETAILS
SCALE: 3" = 1'-0"

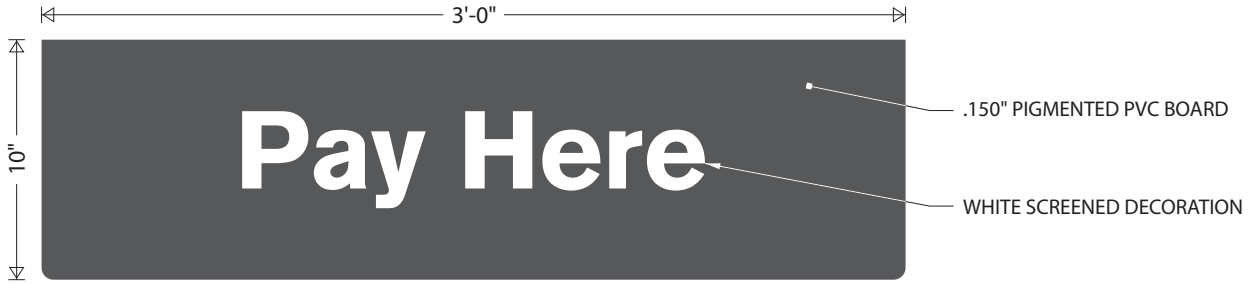

WINDOW POSITION SIGN DETAILS
SCALE: 1 1/2" = 1'-0"

BRACKET DETAILS
DESIGN FACTOR: TBD
3/16" X 3" STEEL STRAP
1" X 1" X 1/8" ANGLE IRON ARM
EXTERIOR FINISH: PAINTED PMS 877 C SILVER
5/16" HOLES PUNCHED IN ANGLE AND PLATE FOR MOUNTING

WINDOW POSITION SIGNS DETAIL
DESIGN FACTOR: TBD
.150" PIGMENTED PVC BOARD TO MATCH GREY FORD - MED DK PLATINUM
WHITE SCREENED COPY 1ST SURFACE
2.50 SQUARE FEET
* BOTH WINDOW POSITION SIGNS ARE INCLUDED IN THIS ITEM.

Customer:	Date:	Prepared By:	Note: Color output may not be exact when viewing or printing this drawing. All colors used are PMS or the closest CMYK equivalent. If these colors are incorrect, please provide the correct PMS match and a revision to this drawing will be made.
MCDONALD'S	04MAR20	SC	
Location:	File Name:		Eng:
MILL VALLEY, CA	241277 - R5 - 600 REDWOOD HWY - MILL VALLEY, CA		-

persona
SIGNS | LIGHTING | IMAGE
DISTRIBUTED BY SIGN UP COMPANY
700 21st Street Southwest
PO Box 210
Watertown, SD 57201-0210
1.800.843.9888 · www.personasigns.com

DIR

DIRECTIONAL ELEVATION
SCALE: 1" = 1'-0"

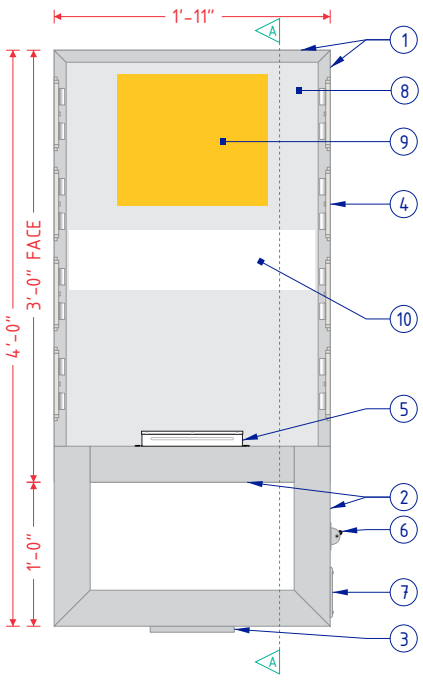

FRAME & LAMP DETAIL
SCALE: 3/4" = 1'-0"

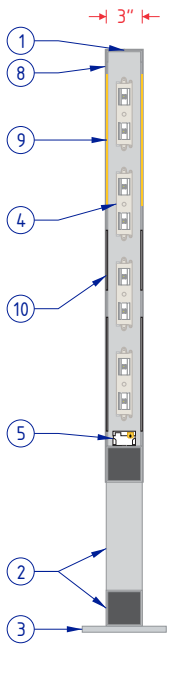

CROSS SECTION A-A
SCALE: 3/4" = 1'-0"

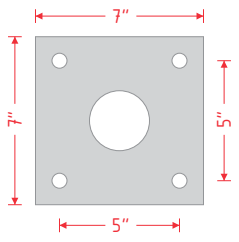

1/2" X 7" X 7" ALUMINUM PLATE
5/8" BOLT HOLES
2 1/2" CENTER HOLE

PLATE DETAIL
SCALE: 1 1/2" = 1'-0"

MCDONALD'S 48" NEXT GEN DIRECTIONAL SPECIFICATIONS	
NO.	PART/DESRIPTION
1	3" X 1" X 1/8" ALUMINUM C-CHANNEL
2	3" X 3" X 1/8" ALUMINUM TUBE
3	MOUNTING PLATE (SEE PLATE DETAIL)
4	WHITE LED'S AS REQUIRED
5	LED POWER SUPPLIES AS REQUIRED
6	DISCONNECT SWITCH
7	ELECTRICAL CONNECTION ACCESS THROUGH COVER
8	.080" ROUTED ALUMINUM SHOEBOX FACES
9	.118" NG YELLOW SOLAR GRADE POLYCARBONATE BACKER PANEL
10	.118" NG WHITE SOLAR GRADE POLYCARBONATE BACKER PANEL
11	POWDERCOAT HENTZEN #P90353APC (OR PAINT TO MATCH)
12	PAINT TO MATCH SILVER OR METALLIC GRAY

NOTES:

- DESIGN FACTOR: TO BE DETERMINED
- 3" X 1/8" ALUMINUM C-CHANNEL FRAME
- ROUTED ALUMINUM SHOTEBOX FACES
- EXTERIOR FINISH:
  FACES - POWDERCOAT HENTZEN #P90353APC (OR PAINT TO MATCH)
  TUBES AND PLATE - PAINT SILVER OR METALLIC GRAY
- INTERIOR FINISH: PAINT REFLECTIVE WHITE
- FACES REMOVABLE FOR SERVICE ACCESS
- U.L. LISTED
- ELECTRICAL: 1.10 AMPS/120 VOLTS
- SQUARE FOOTAGE:
  FACE = 5.75
  DISPLAY = 7.67

GRAPHIC DETAIL
SCALE: 3/8" = 1'-0"

Customer: MCDONALD'S	Date: 25MAR20	Prepared By: KH/SC	Note: Color output may not be exact when viewing or printing this drawing. All colors used are PMS or the closest CMYK equivalent. If these colors are incorrect, please provide the correct PMS match and a revision to this drawing will be made.	
Location: MILL VALLEY, CA	File Name: 241277 - R5 - 600 REDWOOD HWY - MILL VALLEY, CA			Eng: -

persona SIGNS | LIGHTING | IMAGE
DISTRIBUTED BY SIGN UP COMPANY
700 21st Street Southwest
PO Box 210
Watertown, SD 57201-0210
1.800.843.9888 • www.personasigns.com