LICENSED LAND SURVEYORS CIVIL ENGINEERS
165 Helena Lane Mill Valley CA 94941 (415) 388-0067

CORNER RECORD

COUNTY OF _____ T. _____ R. _____ _____ MERIDIAN CALIFORNIA

CORNER TYPE: GOVT. CORNER ☐ MEANDER ☐ RANCHO ☐ CONTROL ☐ OTHER ☐

CORNER IDENTIFICATION — DATE OF VISIT August 20 19 90

Monument per 9 R.M. 71
Near #14 Tamalpais Ave.
BELVEDERE

AP 60-112-12

CORNER — LEFT AS FOUND ☐ FOUND AND TAGGED ☐ REESTABLISHED OBLITERATED CORNER ☐ REBUILT ☒

PHYSICAL DESCRIPTION OF CORNER FOUND; EVIDENCE AND METHOD USED TO IDENTIFY OR REESTABLISH

3/4" pipe and tag - R.E. 2488
Original position perpetuated, distances not verified

PHYSICAL DESCRIPTION OF MONUMENTS REBUILT OR PERPETUATED

Standard cast iron monument

CALIFORNIA COORDINATE SYSTEM ORDER: FIRST ☐ SECOND ☐ THIRD ☐
STATIONS USED: NGS (USC & GS) ☐ STATE ☐ COUNTY ☐ OTHER ☐ STATION _____ STATION _____
ZONE _____ ELEVATION _____ NORTHINGS (Y) _____ EASTINGS (X) _____

SKETCH: (Include reference tie or witness points, remarks and topo of area)

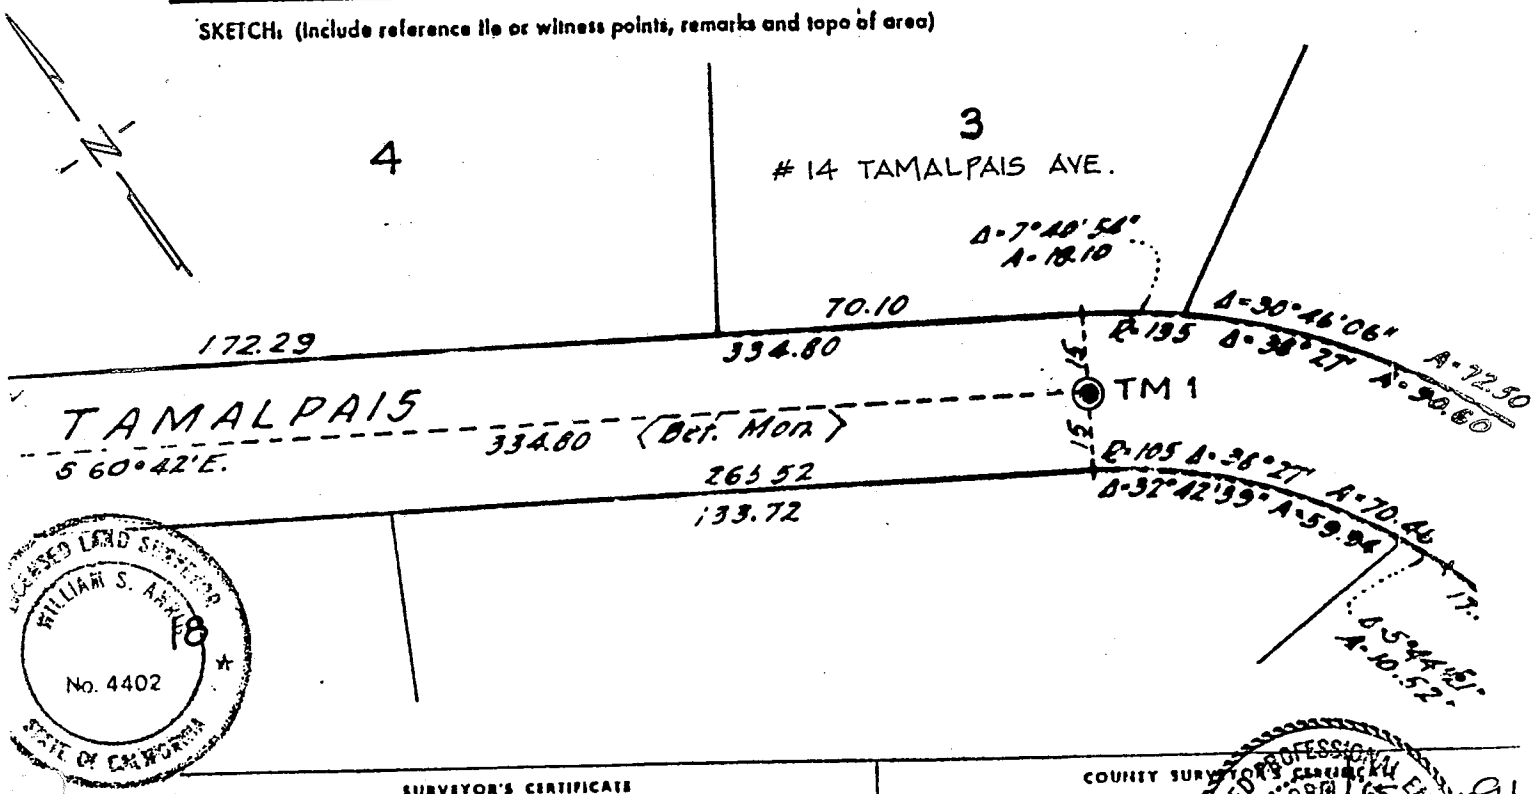

SURVEYOR'S CERTIFICATE

THIS CORNER RECORD WAS PREPARED BY ME OR UNDER MY DIRECTION IN CONFORMANCE WITH THE LAND SURVEYORS ACT ON NOVEMBER 1 1990

SIGNED: William S Ayres

L.S. or R.C.E. No.: L.S. 4402 EXP 9-30-93

SEAL

COUNTY SURVEYOR

THE CORNER RECORD WAS RECEIVED 1/15/91 AND EXAMINED AND FILED

BY: _____ C 30212 Exp. 3-31-92

TITLE: _____

DOCUMENT No. _____ OVM

STATEMENT ON BACK OF SHEET YES ☐ NO ☐