A.P. 60-16

CORNER RECORD

COUNTY OF _____ T. _____ R. _____ _____ MERIDIAN CALIFORNIA

CORNER TYPE: GOV'T. CORNER ☐ MEANDER ☐ RANCHO ☐ CONTROL ☐ OTHER ☐

CORNER IDENTIFICATION — DATE OF VISIT June 19 89

Monument per 5 R.M. 68, sheets 7 & 4
Near #49 Belvedere Ave., City of Belvedere
AP 60-161-14

CORNER — LEFT AS FOUND ☐ FOUND AND TAGGED ☐ REESTABLISHED OBLITERATED CORNER ☐ REBUILT ☒

PHYSICAL DESCRIPTION OF CORNER FOUND; EVIDENCE AND METHOD USED TO IDENTIFY OR REESTABLISH

Found railroad spike
Original position perpetuated, distances not verified
Offset during repaving

PHYSICAL DESCRIPTION OF MONUMENTS REBUILT OR PERPETUATED

Standard cast iron street monument

CALIFORNIA COORDINATE SYSTEM ORDER: FIRST ☐ SECOND ☐ THIRD ☐

STATIONS USED: NGS (USC & GS) ☐ STATE ☐ COUNTY ☐ OTHER ☐ STATION _____ STATION _____

ZONE _____ ELEVATION _____ NORTHINGS (Y) _____ EASTINGS (X) _____

SKETCH: (Include reference tie or witness points, remarks and topo of area)

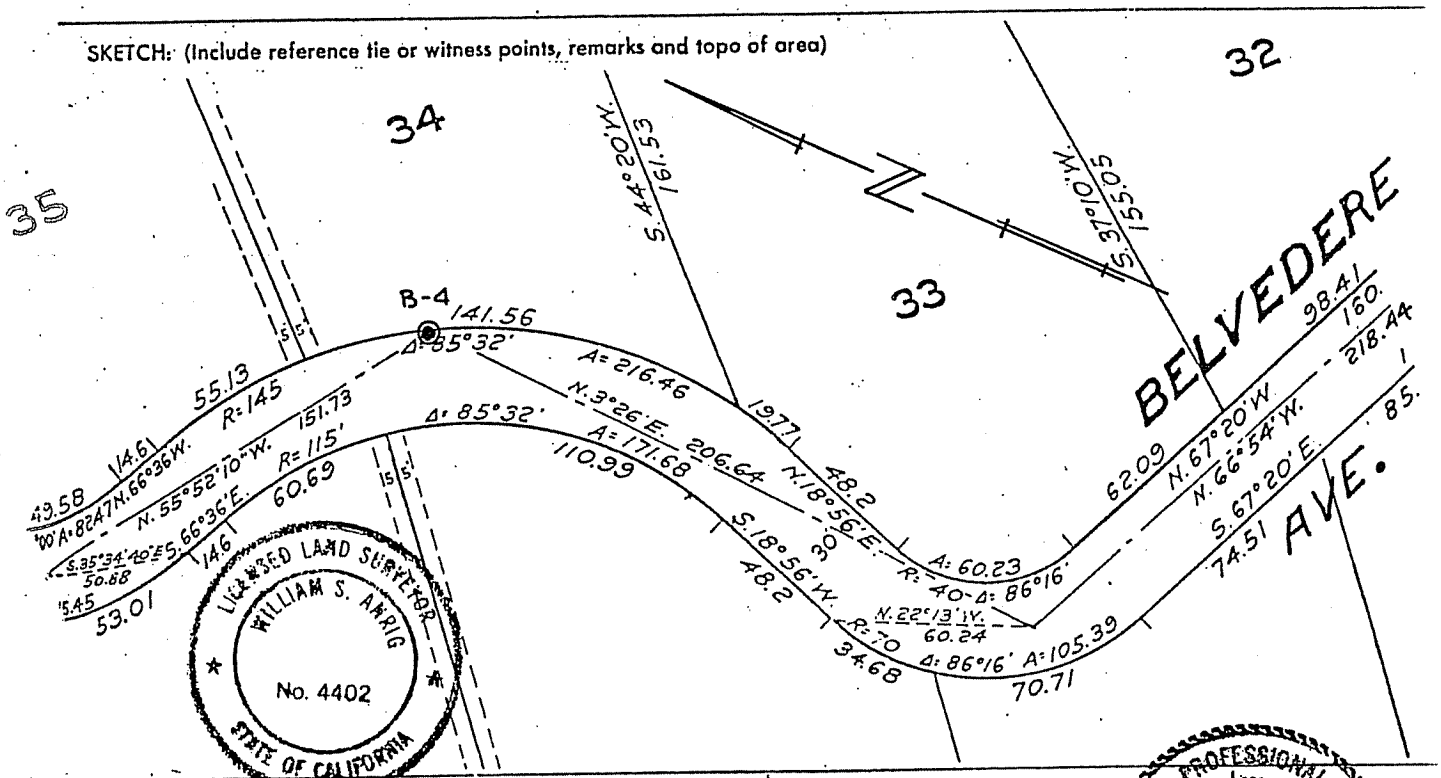

SURVEYOR'S CERTIFICATE

THIS CORNER RECORD WAS PREPARED BY ME OR UNDER MY DIRECTION IN CONFORMANCE WITH THE LAND SURVEYORS ACT ON NOVEMBER 1 1990

SIGNED: William S. Amrig

L.S. or R.C.E. No.: L.S. 4402 Exp 9-30-93

SEAL

COUNTY SURVEYOR'S CERTIFICATE

THE CORNER RECORD WAS RECEIVED ON 1/15/91

AND EXAMINED AND FILED _____ C-302.12

BY: _____ Exp. 3-31-92

TITLE: _____

DOCUMENT No. _____

STATEMENT ON BACK OF SHEET YES ☐ NO ☐

REGISTERED PROFESSIONAL ENGINEER
ROBERT MARTIN BOUTON
CIVIL
STATE OF CALIFORNIA