A.P. 60-23

CORNER RECORD

COUNTY OF _____ T. _____ R. _____ _____ MERIDIAN CALIFORNIA

CORNER TYPE: GOV'T. CORNER ☐ MEANDER ☐ RANCHO ☐ CONTROL ☐ OTHER ☐

CORNER IDENTIFICATION — DATE OF VISIT June 19 89

Monuments per map 4 O.S. 63
AP 60-241-05, 60-232-04, 60-241-29
Near #'s 455, 456 & 475 Belvedere Avenue, City of Belvedere

CORNER — LEFT AS FOUND ☐ FOUND AND TAGGED ☐ REESTABLISHED OBLITERATED CORNER ☐ REBUILT ☒

PHYSICAL DESCRIPTION OF CORNER FOUND; EVIDENCE AND METHOD USED TO IDENTIFY OR REESTABLISH

Found standard cast iron street monument, origin unknown, called group of five nails on map 4 O.S. 63

Original position perpetuated, distances not verified
Raised after repaving

PHYSICAL DESCRIPTION OF MONUMENTS REBUILT OR PERPETUATED

Standard cast iron street monument

CALIFORNIA COORDINATE SYSTEM ORDER: FIRST ☐ SECOND ☐ THIRD ☐
STATIONS USED: NGS (USC & GS) ☐ STATE ☐ COUNTY ☐ OTHER ☐ STATION _____ STATION _____
ZONE _____ ELEVATION _____ NORTHINGS (Y) _____ EASTINGS (X) _____

SKETCH: (Include reference tie or witness points, remarks and topo of area)

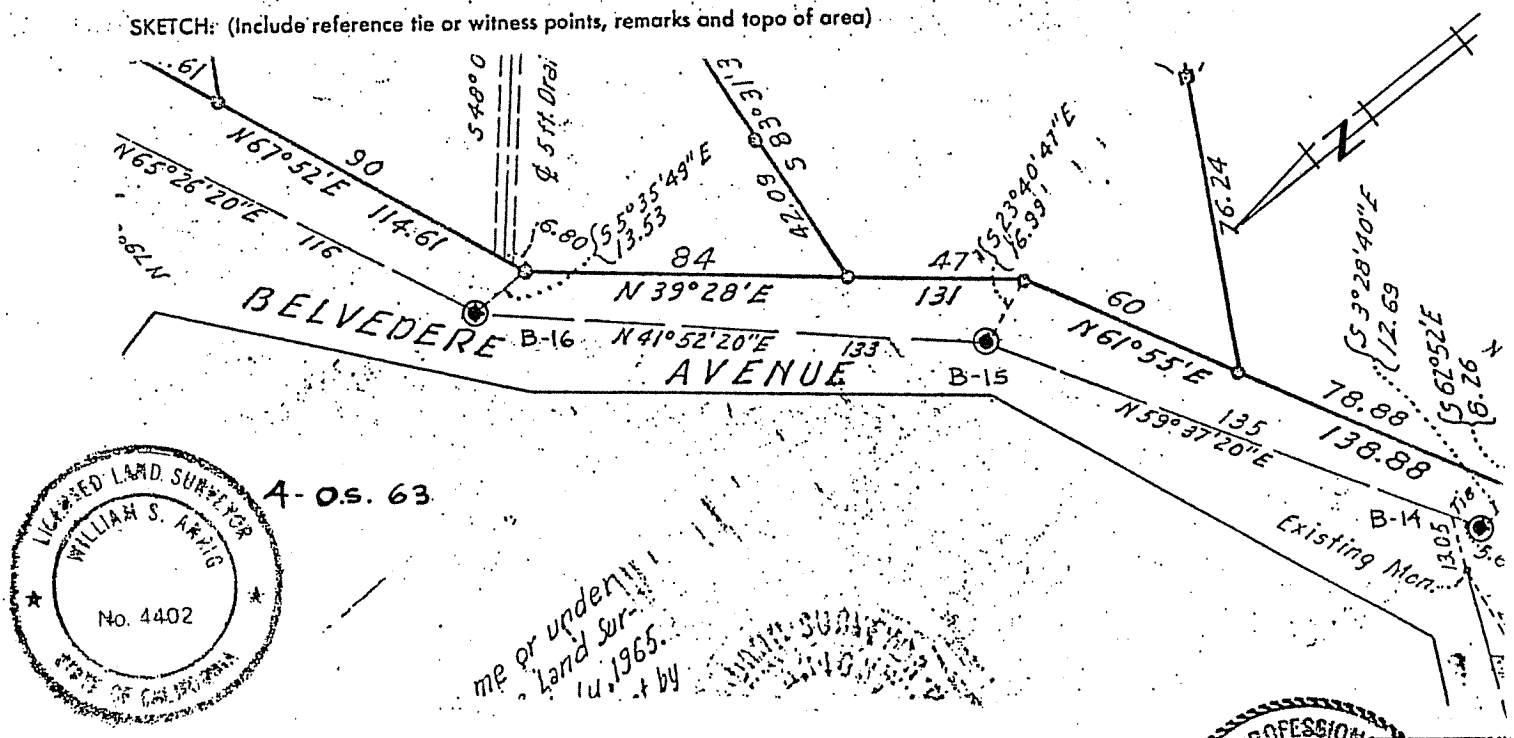

LICENSED LAND SURVEYOR WILLIAM S. KRAUS No. 4402 STATE OF CALIFORNIA

me or underv... Land Sur... ...1965. ...t by

SURVEYOR'S CERTIFICATE

THIS CORNER RECORD WAS PREPARED BY ME OR UNDER MY DIRECTION IN CONFORMANCE WITH THE LAND SURVEYORS ACT ON NOVEMBER 1 19 90

SIGNED: William S Kraus

L.S. or R.C.E. No.: L.S. 4402 EXP 9-30-93

SEAL

COUNTY SURVEYOR'S CERTIFICATE

THE CORNER RECORD WAS RECEIVED _____

AND EXAMINED AND FILED _____

BY: _____

TITLE: _____

DOCUMENT No. _____

STATEMENT ON BACK OF SHEET YES ☐ NO ☐

REGISTERED PROFESSIONAL ENGINEER ROBERT DAVID CAUTHEN No. 46871 CIVIL STATE OF CALIFORNIA