A.P. 60-23

CORNER RECORD

COUNTY OF _____ T. _____ R. _____ _____ MERIDIAN CALIFORNIA

CORNER TYPE: GOV'T. CORNER ☐ MEANDER ☐ RANCHO ☐ CONTROL ☐ OTHER ☐

CORNER IDENTIFICATION — DATE OF VISIT June 19 89

Monuments per map 4 O.S. 63
AP 60-241-05, 60-232-04, 60-241-29
Near #'s 455, 456 & 475 Belvedere Avenue, City of Belvedere

CORNER — LEFT AS FOUND ☐ FOUND AND TAGGED ☐ REESTABLISHED OBLITERATED CORNER ☐ REBUILT ☒

PHYSICAL DESCRIPTION OF CORNER FOUND; EVIDENCE AND METHOD USED TO IDENTIFY OR REESTABLISH

Found standard cast iron street monument, origin unknown, called group of five nails on map 4 O.S. 63

Original position perpetuated, distances not verified
Raised after repaving

PHYSICAL DESCRIPTION OF MONUMENTS REBUILT OR PERPETUATED

Standard cast iron street monument

CALIFORNIA COORDINATE SYSTEM ORDER: FIRST ☐ SECOND ☐ THIRD ☐
STATIONS USED: NGS (USC & GS) ☐ STATE ☐ COUNTY ☐ OTHER ☐ STATION _____ STATION _____
ZONE _____ ELEVATION _____ NORTHINGS (Y) _____ EASTINGS (X) _____

SKETCH: (Include reference tie or witness points, remarks and topo of area)

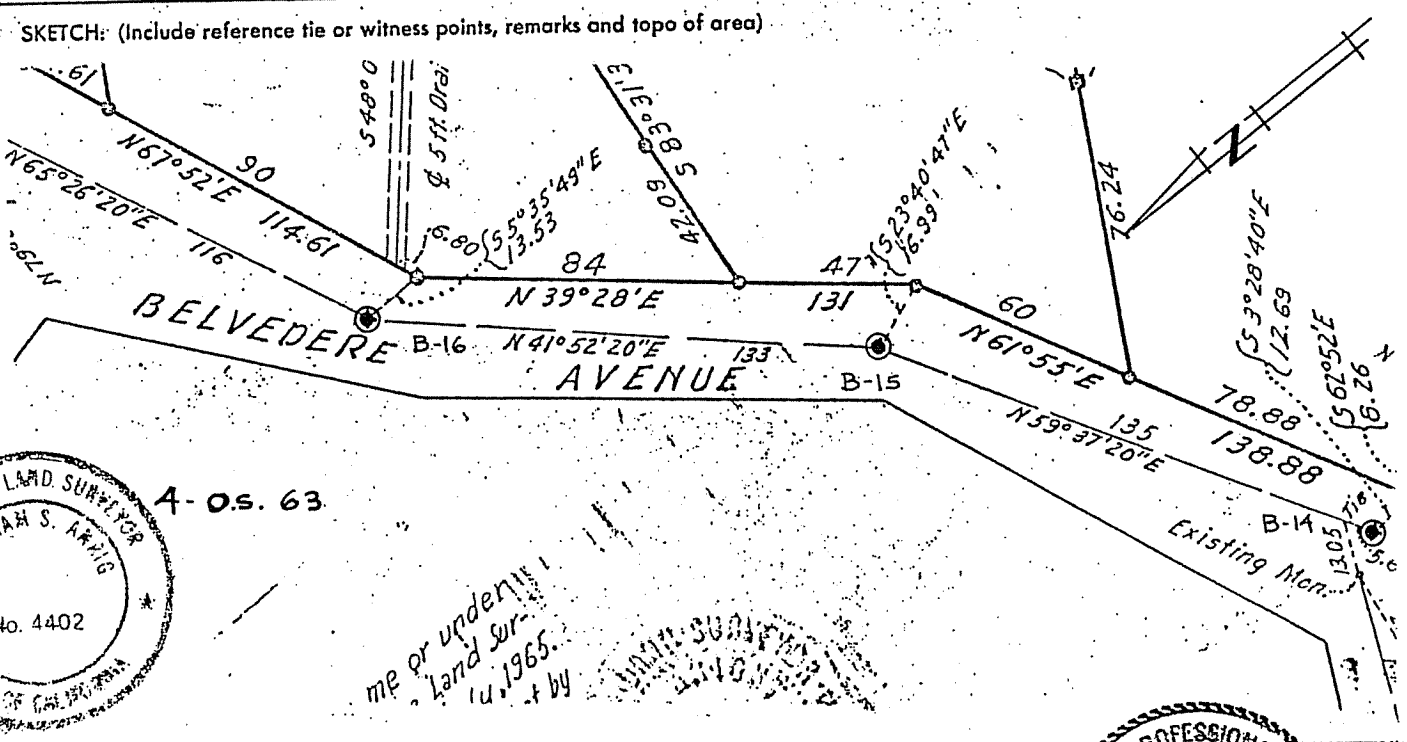

LICENSED LAND SURVEYOR WILLIAM S. ARVIG No. 4402 STATE OF CALIFORNIA

me or under
Land Sur
1965.
t by

SURVEYOR'S CERTIFICATE

THIS CORNER RECORD WAS PREPARED BY ME OR UNDER MY DIRECTION IN CONFORMANCE WITH THE LAND SURVEYORS ACT ON NOVEMBER 1 1990

SIGNED: William S Arvig
L.S. or R.C.E. No.: L.S. 4402 Exp 9-30-93

SEAL

COUNTY SURVEYOR'S CERTIFICATE

THE CORNER RECORD WAS RECEIVED _____ DATE _____
AND EXAMINED AND FILED _____ 6/30/92
BY: _____ Exp. 3-31-92
TITLE: _____

DOCUMENT No. _____

STATEMENT ON BACK OF SHEET YES ☐ NO ☐

REGISTERED PROFESSIONAL ENGINEER ROBERT DARRELL GAUTHIER No. 46471 CIVIL STATE OF CALIFORNIA